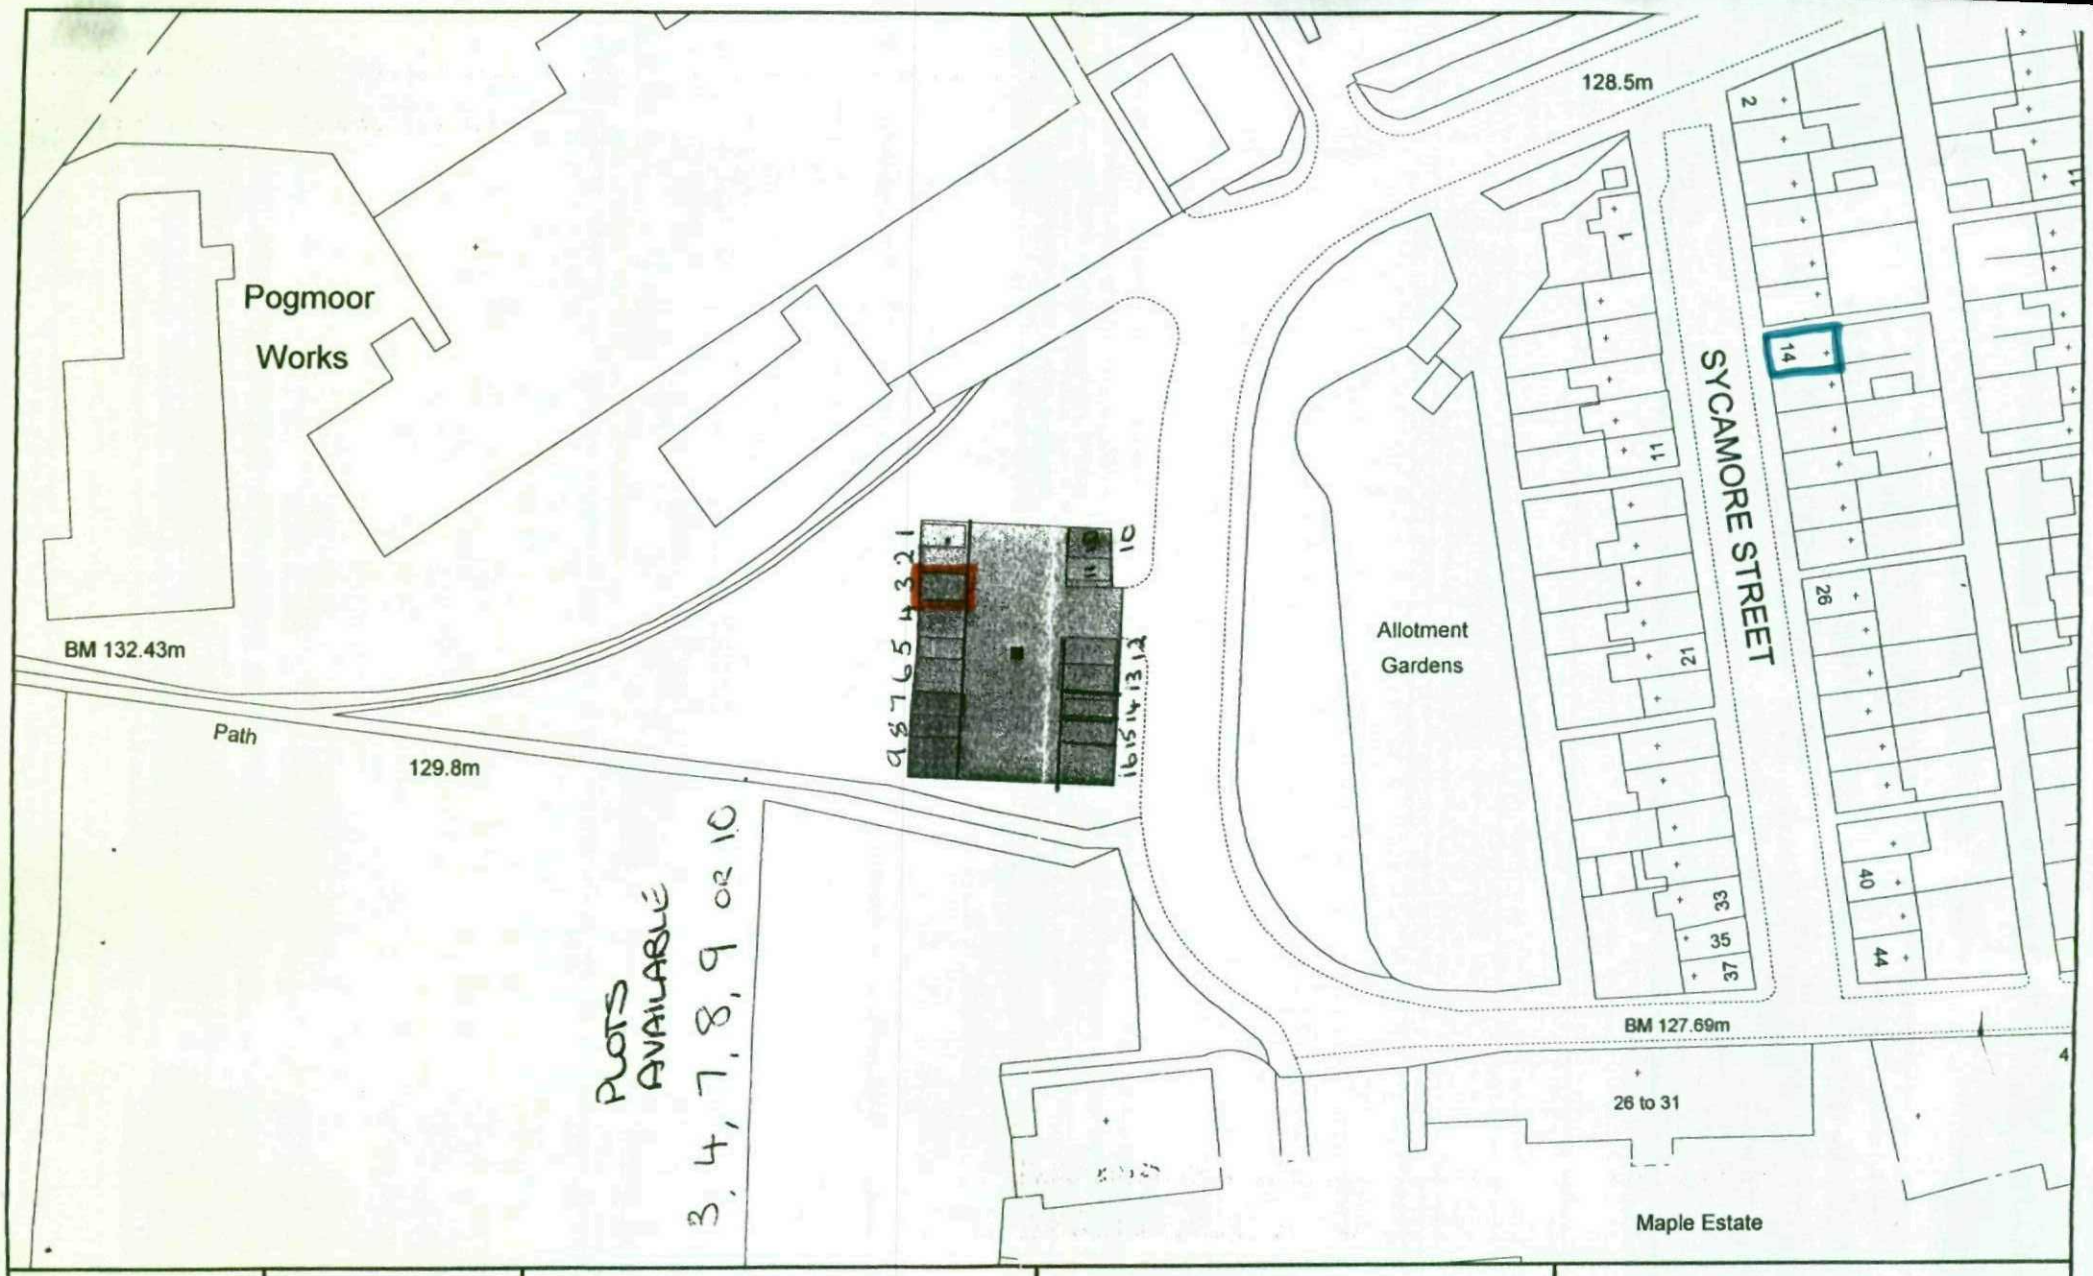


Scale 1: Not to Scale NORTH	**Drawn by:** GW **Drwg No:** 001 **Date:** 09/01/07	**Project:** OLD TOWN GARAGE SITE REVIEW **Drawing:** STOCKS LANE	BARNSLEY Metropolitan Borough Council	**Strategic Housing** Executive Director: David Kennedy Springfield House, Springfield Street, Barnsley S70 6HH Tel: (01226) 772742 Fax: (01226) 772995 email: strategichousing@barnsley.gov.uk

Reproduced from the Ordnance Survey mapping with the permission of Her Majesty's Stationery Office © Crown Copyright. Unauthorised reproduction infringes Crown Copyright and may lead to prosecution or civil proceedings.

Barnsley Metropolitan Borough Council, Licence number 100022264, 2006.