


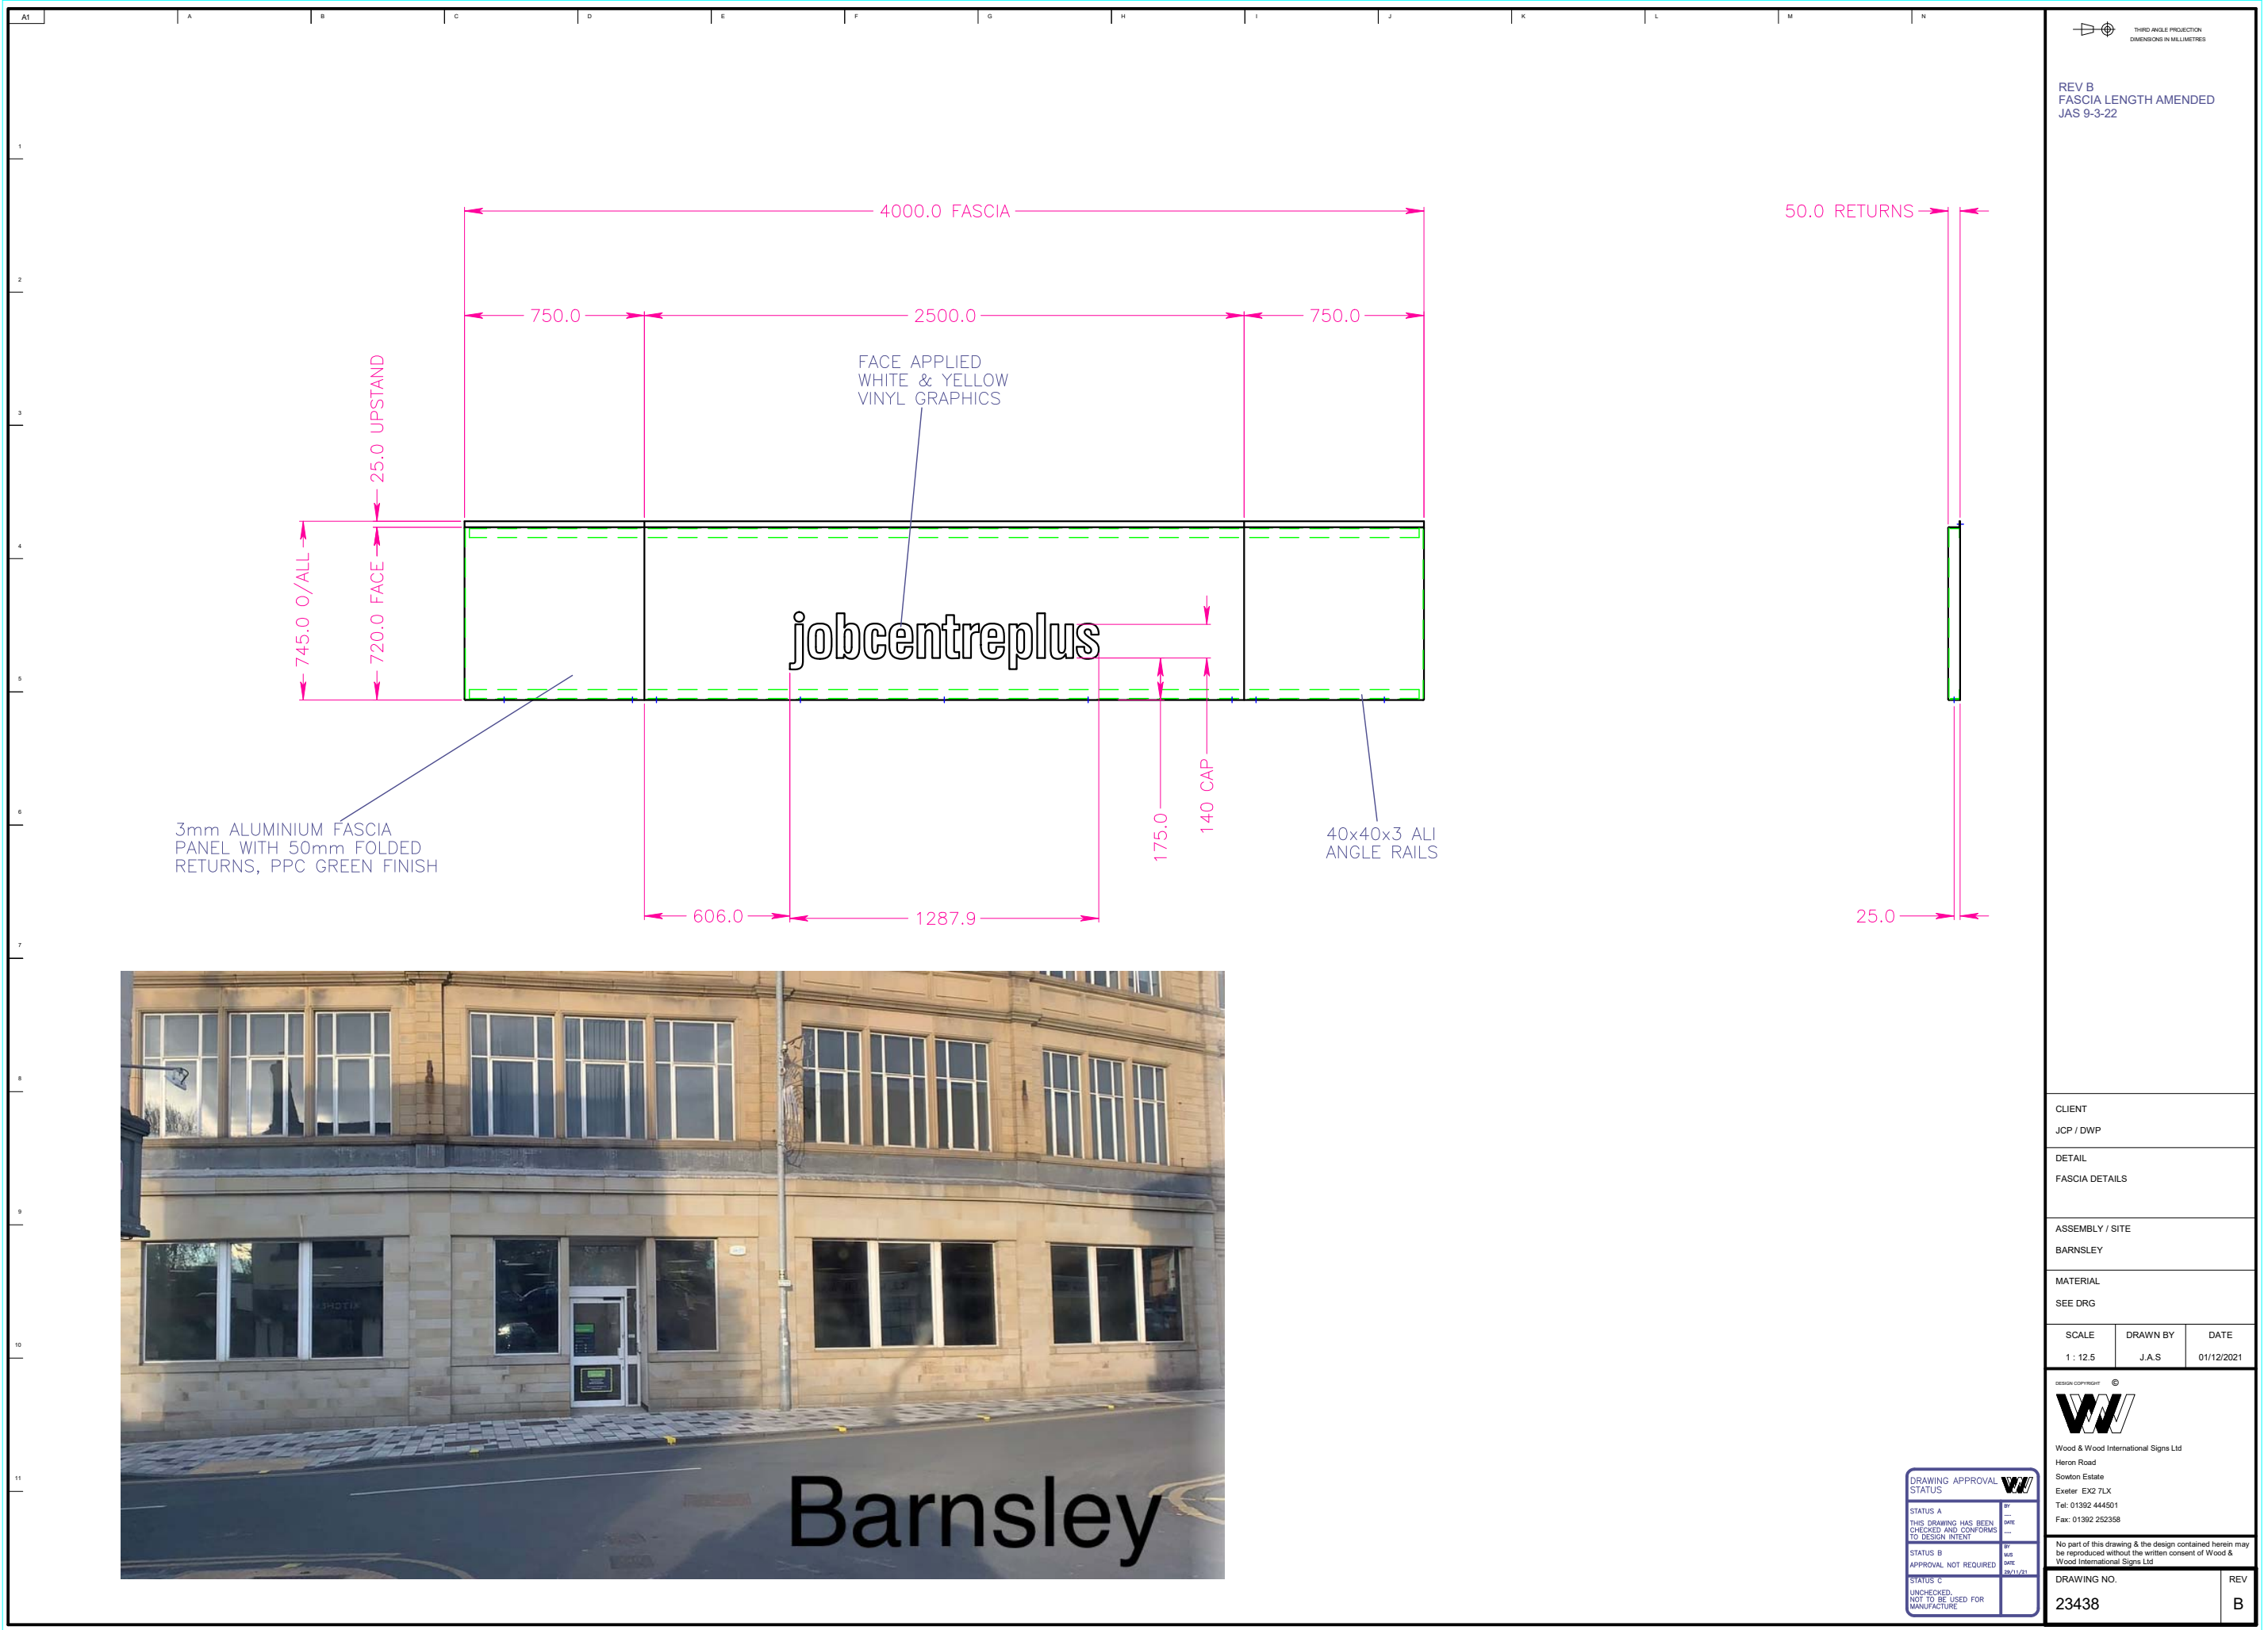

THIRD ANGLE PROJECTION
DIMENSIONS IN MILLIMETRES

REV B
FASCIA LENGTH AMENDED
JAS 9-3-22

CLIENT JCP / DWP		
DETAIL FASCIA DETAILS		
ASSEMBLY / SITE BARNSELEY		
MATERIAL SEE DRG		
SCALE 1 : 12.5	DRAWN BY JAS	DATE 01/12/2021
<div><div>DESIGN COMPANY</div><div></div><div>Wood & Wood International Signs Ltd Heron Road Sowton Estate Exeter EX2 7LX Tel: 01392 444501 Fax: 01392 252358</div></div>		
No part of this drawing & the design contained herein may be reproduced without the written consent of Wood & Wood International Signs Ltd		
DRAWING NO. 23438		REV B

DRAWING APPROVAL STATUS		
STATUS A THIS DRAWING HAS BEEN CHECKED AND CONFORMS TO DESIGN INTENT	BY — DATE —	
STATUS B APPROVAL NOT REQUIRED	BY — DATE 09/11/21	
STATUS C UNCHECKED, NOT TO BE USED FOR MANUFACTURE		