


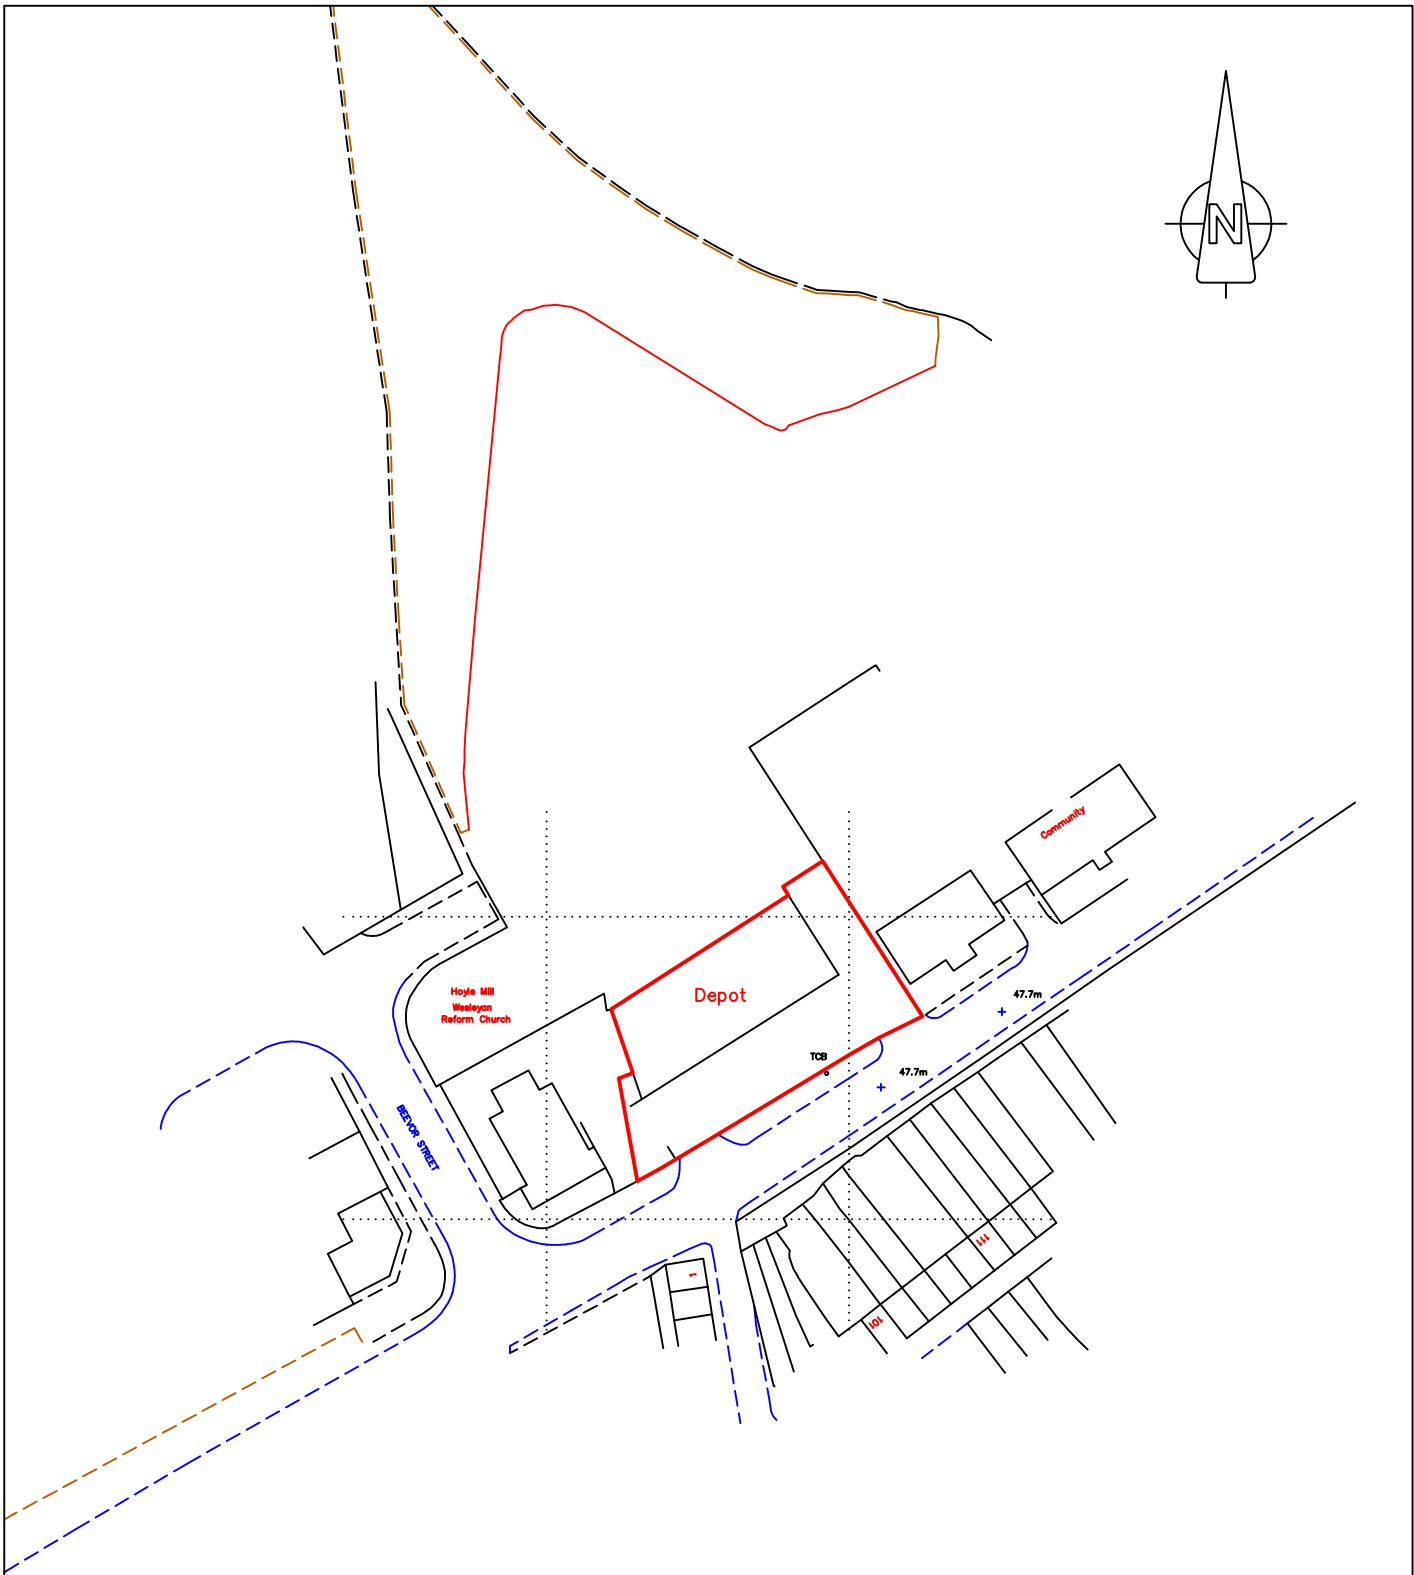

? Crown Copyright 2009. All rights reserved. Licence number 100020449
 Reproduced from the 1:1250 O.S. map with the permission of the controller of
 HMSO Crown Copyright John R. Bradley Ltd. Licence No. AR 100008392

A4 @ 1:1.25

John R. Bradley Ltd. ARCHITECTURAL DESIGNER 64, JENKIN ROAD, HORBURY WAKEFIELD WF4 6DT FAX & TEL : 01924 280782 john.r.bradley@btconnect.com	PROJECT PROPOSED ALTERATIONS TO FRONT ELEVATION OF DEPOT, HOYLE MILL PONTEFRACT RD BARNSELY S71 1JA	TITLE LOCATION PLAN	SCALE	DWG.NO.
			1:1250	1
			DATE	REV.
			7:01:08	