Travis Perkins Barnsley is an operating building suppliers. Which operates with different storage heights and solutions throughout, due to the different stock which is being stored.

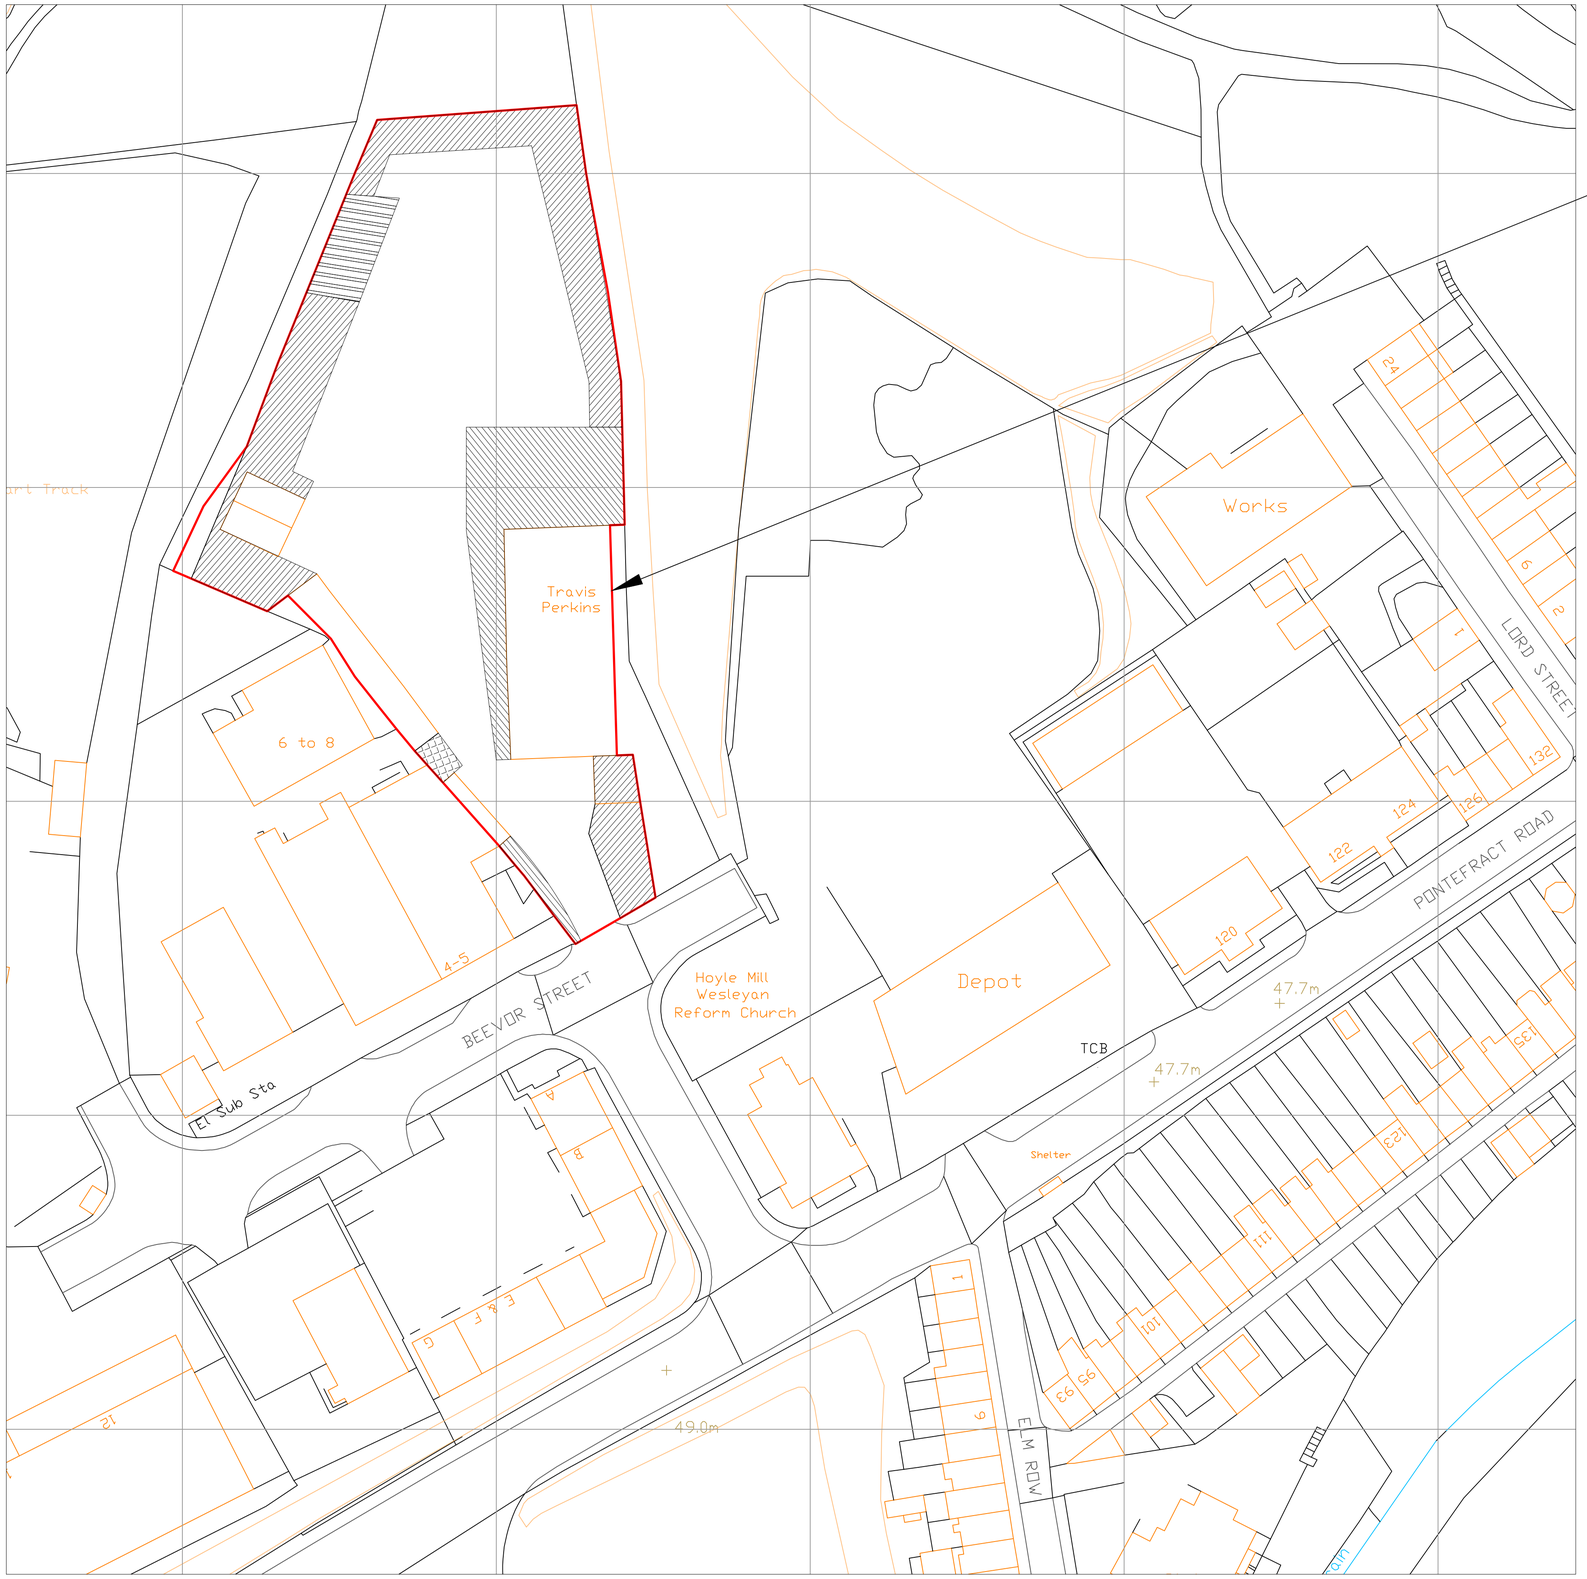


BLOCK PLAN
1:500 @ A1

N

External Storage 2.5M

External Storage 3.0M

External Storage 5.5M

External Storage 6.0M

10m @1:100

50m @1:1250


**KN Shopfitters Ltd**
**Unit 19**
**Swannington Road**
**Broughton Astley**
**Leicester**
**LE9 6TU**
Tel: 01455 283800


**DRAWING REF:**
KNS-1182

**CLIENT:**
Travis Perkins

**PROJECT:** Travis Perkins,
Industrial Estate,
Pontefract Road,
Beevor St,
Barnsley S71 1HN

**TITLE**
Existing Site Plan

| | |
|---|---|
| **DATE:** July 2019 | **SCALE:** 1:500@A1 |
| **DRAWN BY:** DS | **CHECKED BY:** RO |
| **DRAWING NO:** KNS-1182-103 | **REVISION:** R1 |