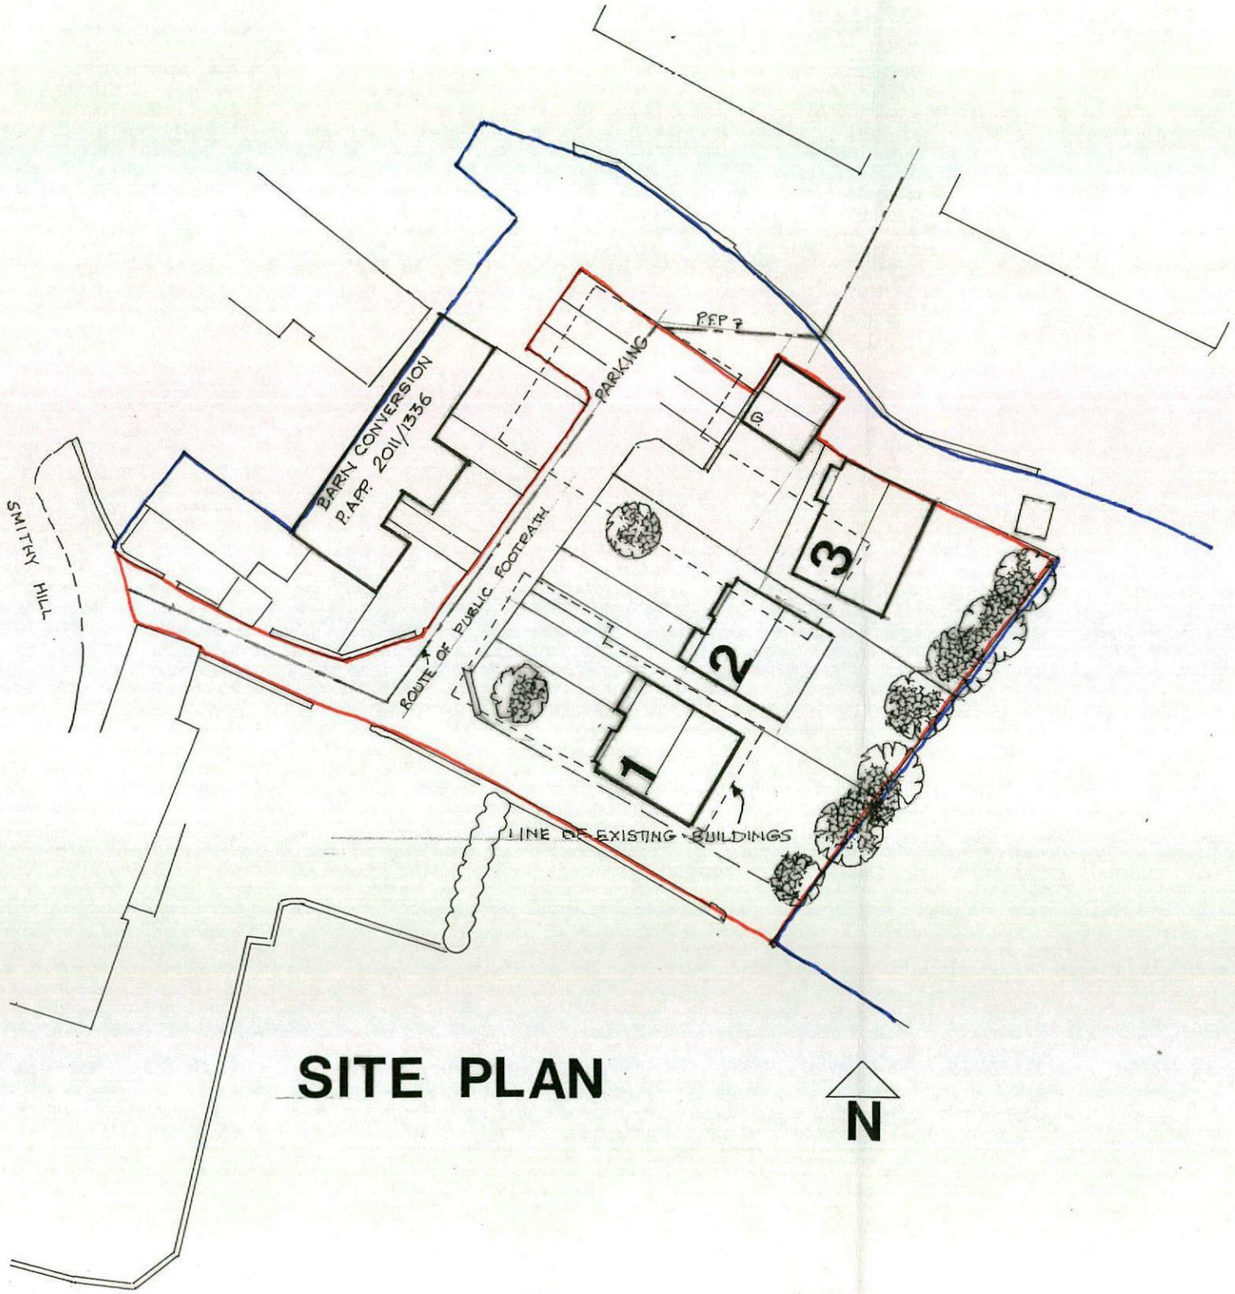


SITE PLAN

770.00

MICHAEL A CLYNCH
Dip. Arch. Dip. T. P. A.R.I.B.A.
Architect & Town Planner
14 Huddersfield Road, Ingbirchworth
Sheffield S36 7GF Tel: 01226 766308

THURGOLAND HOUSING LAYOUT 1:500 DRG A1 10/2015

108 brick houses

brick houses

brick houses

SMITHY COURT

5

6

stone building

STONE HOUSES

SMITHY HILL

1

stone houses

ELMHIRST COTTAGES

block and cladded building

brick block and cladded building

flat roof level 228.87

rough grass

rough grass

Station	Easting	Northing	Level
ST01	429029.603	401188.487	229.768
ST02	429001.390	401155.428	228.419
ST03	429085.012	401142.345	227.426
ST04	429104.226	401177.038	225.693
ST05	429130.055	401151.078	224.797
ST3A	429096.306	401156.176	226.337
ST3B	429095.524	401141.566	226.303

CT Surveys
Topographic & Building Surveys

THE OLD MILL
HIGHFIELD, TINGLEY
WAKEFIELD
WF3 1LA

Tel : 0113 2597023
Mob : 07949 195764
email : mail@ct-surveys.com
Web Site : www.ct-surveys.com

THE SURVEY ASSOCIATION

LEGEND

AV	AIR VALVE	KW	KERB WEIR
B	BOLLARD	LB	LITTER BIN
BH	BOREHOLE	LH	LAMP HOLE
BS	BUS STOP	LP	LAMP POST
BT	BRITISH TELECOM	MC	METAL COVER
CC	CONCRETE COVER	MH	MANHOLE
CM	CABLE MARKER	MV	MEDIUM VOLTAGE
CP	CATCH PIT	P	POST / POLE
CATV	CABLE TV	RS	ROOFING EYE
DP	DOWN PIPE	RS	ROAD SIGN
ECP	ELEC. CABLE PIT	S	STUB
EP	ELEC. POLE/PYLON	SC	STOP COCK
ER	EARTH ROD	ST	STOP TAP
FH	FIRE HYDRANT	SV	STOP VALVE
FWS	FOUL WATER/SEWER	SWS	SURFACE WATER SEWER
G	GULLY	TL	TRAFFIC LIGHTS
GV	GAS VALVE	TP	TELEGRAPH POLE
HV	HIGH VOLTAGE	TH	THRESHOLD
IC	INSPECTION COVER	WM	WATER METER
JB	JUNCTION BOX	WO	WASH OUT

c	CILL HEIGHT
h	HEAD HEIGHT
rbh	CEILING HEIGHT
fdh	FALSE CEILING HEIGHT
h	BEAM HEIGHT
sp	SPRING POINT
dht	DOOR HEIGHT
	81+0kP

CLIENT
Mike Clynch

LOCATION
Smithy Hill Farm
Smithy Hill
Thurgoland


SHEET 2 OF 5
SCALE 1 : 500 @ A3
DATE June 2011
LEVEL DATUM OSGB by GPS
GRID DATUM OSGB fixed at ST02
O.S. M. USED Nail at ST02 surveyed by GPS Value 226.419m


DRAWING NO.
2147AE/2

All Services to be Field Verified
All Drawings remain the property of CT Surveys until all payments have been made


© Copyright CT Surveys Limited 2011

1

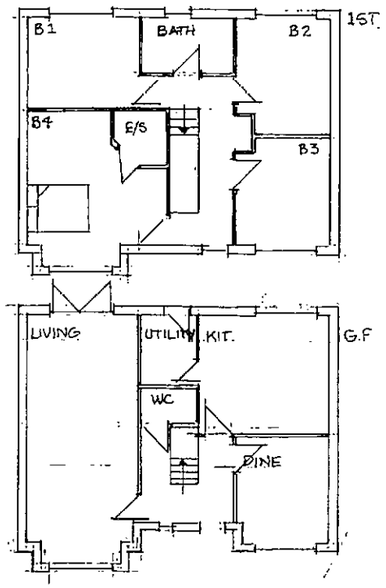

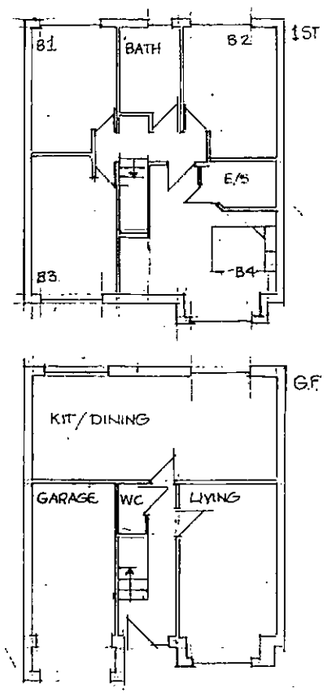

3

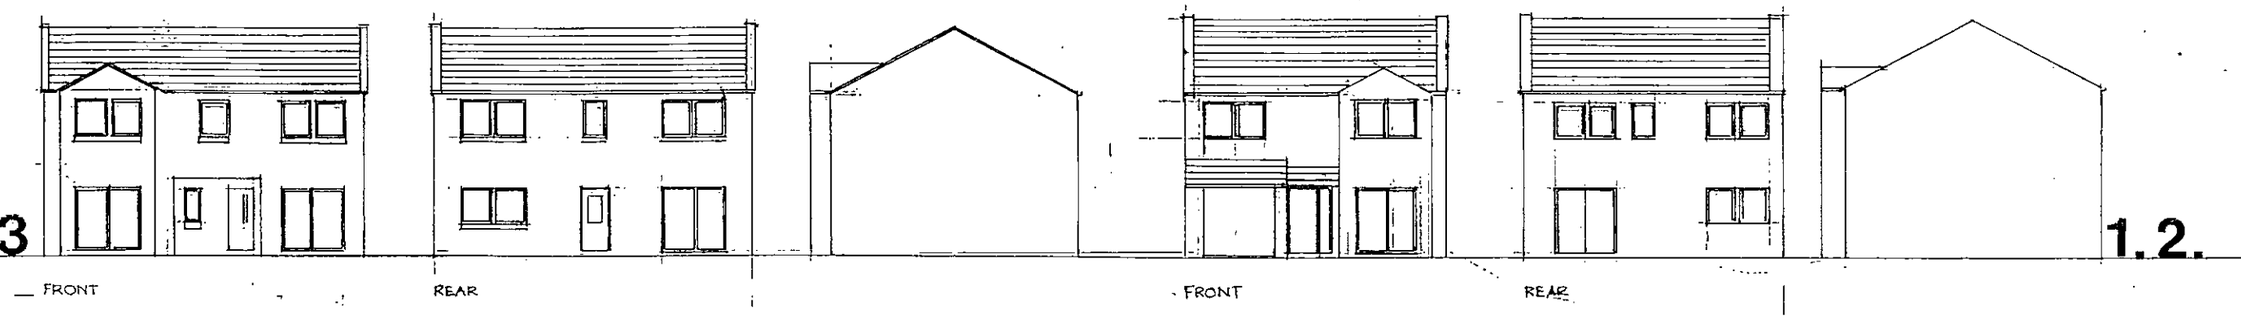

1.2.

THURGOLAND HOUSING PLANS AND ELEVATIONS 1:200 DRGA2 4/2012

MICHAEL A CLYNCH
Dip. Arch. Dip. T. P. A.R.I.B.A.
Architect & Town Planner
16 Huddersfield Road, Ingbirchworth
Sheffield S36 7GF Tel: 01226 766308