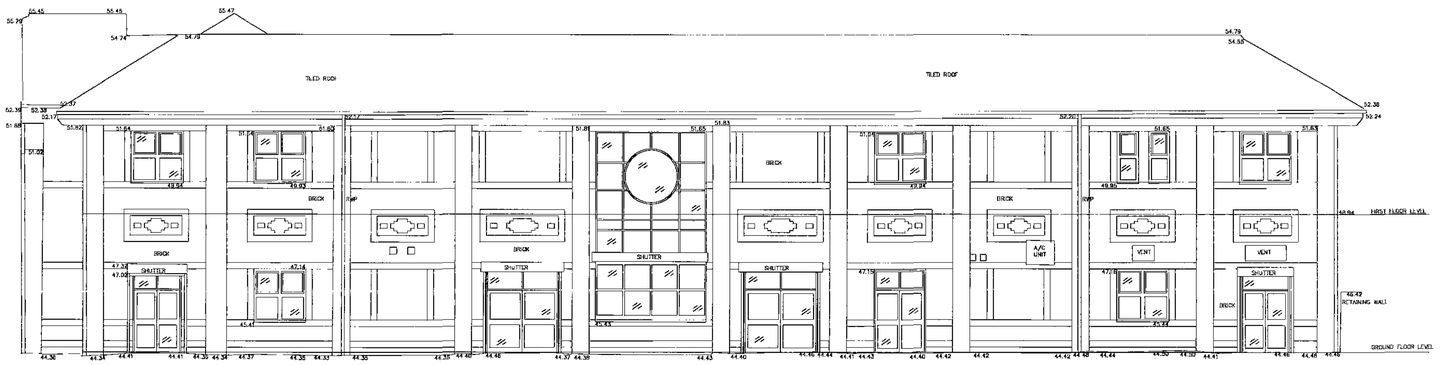


Existing West Elevation

NOTES
Contractor must verify all dimensions on site before commencing any work or shop drawings.

Report any discrepancies before commencing work to the Architect. If this drawing exceeds the quantities taken in any way, the architects are to be informed before the work is initiated.

Only figured dimensions to be taken from this drawing. Do not scale off this drawing.

Drawings based on Ordnance Survey and/or existing record drawings - design and drawing content subject to Site Survey, Structural Survey, Site Investigations, Planning and Statutory Requirements and Approvals.

Work within the Construction (Design & Management) Regulations 2007 is not to start until a Health & Safety Plan has been produced.

This drawing is Copyright and must not be reproduced without consent of architecture 2B Ltd.

Rev.	Description	Drawn	Date	Ch'ked	Date

PLANNING ISSUE architecture 2B

Project
New Annex
Priory Campus
Ponterfact Road, Barnsley

RECEIVED
0 6 AUG 2010
CORPORATE MAIL ROOM

Drawing Title:
Existing Elevations

Scale:	Date:	Drawn:	Checked:
1:100@A1	04/08/2010	ZM	

Drawing Number: **2009-521-007** Revision:

Graphical House 2 Wharf Street The Calls Leeds LS2 7EQ
t: 0113 2471 497 f: 0113 2456 850
www.architecture2B.com

NOTES
Contractor must verify all dimensions on site before commencing any work or shop drawings.

Report any discrepancies before commencing work to the Architect. If this drawing exceeds the quantities taken in any way, the architects are to be informed before the work is initiated.


Only figured dimensions to be taken from this drawing. Do not scale off this drawing.

Drawings based on Ordnance Survey and/or existing record drawings - design and drawing content subject to Site Survey, Structural Survey, Site Investigations, Planning and Statutory Requirements and Approvals.

Work within the Construction (Design & Management) Regulations 2007 is not to start until a Health & Safety Plan has been produced.

This drawing is Copyright and must not be reproduced without consent of architecture 2B Ltd.

Rev.	Description	Drawn	Date	Ch'ked	Date

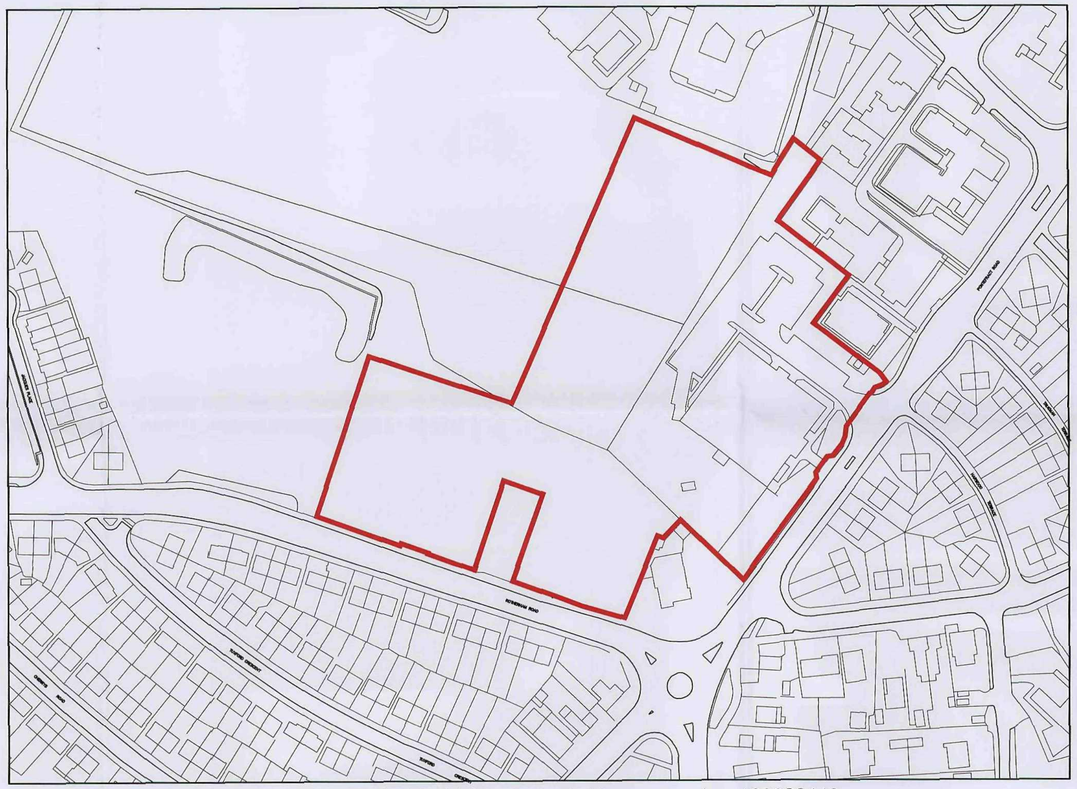

Ordnance Survey ? Crown Copyright 2010. All rights reserved. Licence number 100020449

PLANNING ISSUE architecture | **2B**

Project
Proposed Annex
Priory Campus
Barnsley

Drawing Title:
Existing OS Plan

RECEIVED
0 6 AUG 2010
CORPORATE MAIL ROOM

Scale:	Date:	Drawn:	Checked:
1:1250 @ A1	04/08/2010	MkS	

Drawing Number: **Revision:**
2009-521-001

Graphical House 2 Wharf Street
The Calls Leeds LS2 7EQ
t: 0113 2471 497
f: 0113 2456 850
www.architecture2B.com

NOTES
Contractor must verify all dimensions on site before commencing any work or shop drawings.

Report any discrepancies before commencing work to the Architect. If this drawing exceeds the quantities within in any way, the architects are to be informed before the work is initiated.

Only figured dimensions to be taken from this drawing. Do not scale off this drawing.

Drawings based on Ordnance Survey and/or existing record drawings - design and drawing content subject to Site Survey, Structural Survey, Site Investigations, Planning and Statutory Requirements and Approvals.

Work within the Construction (Design & Management) Regulations 2007 is not to start until a Health & Safety Plan has been produced.

This drawing is Copyright and must not be reproduced without consent of architecture 2B Ltd.

Rev.	Description	Drawn	Date	Ch'ked	Date

Multipurpose Hall
Cycle storage
Meeting Conference
Meeting Conference
Plant
Library
Event Space
Lift
Internal Street
Seating
Work Space
Work Space
Dis
Dis
Meeting
Meeting
Meeting
Male W.C
Female W.C
Kitchen
Plant
St
St
St
St
Kitchen
St
Community Gym
Female Change
Male Change

Planning Issue

architecture 2B

Project
Proposed Annex
Priory Campus
Barnsley

Drawing Title:
Proposed Ground Floor
Sheet 1 of 1

Scale:	Date:	Drawn:	Checked:
1/100 @ A0	04.08.10	MC	

Drawing Number: 2009-521-015

Revision:

Graphical House, The Calls, 2 Wharf Street, Leeds, LS2 7EQ | t: 0113 247 1497 f: 0113 2466 850 | www.architecture2b.com

RECEIVED 05 AUG 2010 PLANNING DEPARTMENT



CONTINUE ON 2009/521/018

NOTES

Contractor must verify all dimensions on site before commencing any work or shop drawings.

Report any discrepancies before commencing work to the Architect. If this drawing exceeds the quantities taken in any way, the architects are to be informed before the work is initiated.

Only figured dimensions to be taken from this drawing. Do not scale off this drawing.

Drawings based on Ordnance Survey and/or existing record drawings - design and drawing content subject to Site Survey, Structural Survey, Site Investigations, Planning and Statutory Requirements and Approvals.

Work within the Construction (Design & Management) Regulations 2007 is not to start until a Health & Safety Plan has been produced.

This drawing is Copyright and must not be reproduced without consent of architecture 2B Ltd.

Rev.	Description	Drawn	Date	Ch'ked	Date

PLANNING ISSUE architecture | **2B**

Project
Proposed Annex
Priory Campus
Barnsley

Drawing Title:
Proposed First Floor Plan
Sheet 1 of 2

Scale:	Date:	Drawn:	Checked:
1:100 @ A1	04.08.2010	MC	

Drawing Number: Revision:

2009/521/017

RECEIVED 06 AUG 2010 CORPORATE MAIL ROOM

Graphical House 2 Wharf Street T: 0113 247 1 497
The Calls Leeds LS2 7EQ F: 0113 2456 850
www.architecture2B.com