

Makin Form

Brow Lane

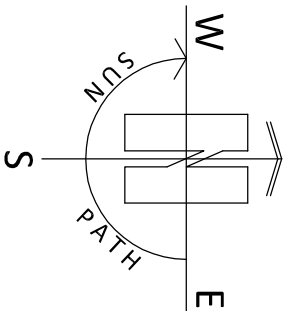
Holmfirth

HD9 2RJ

07946872499

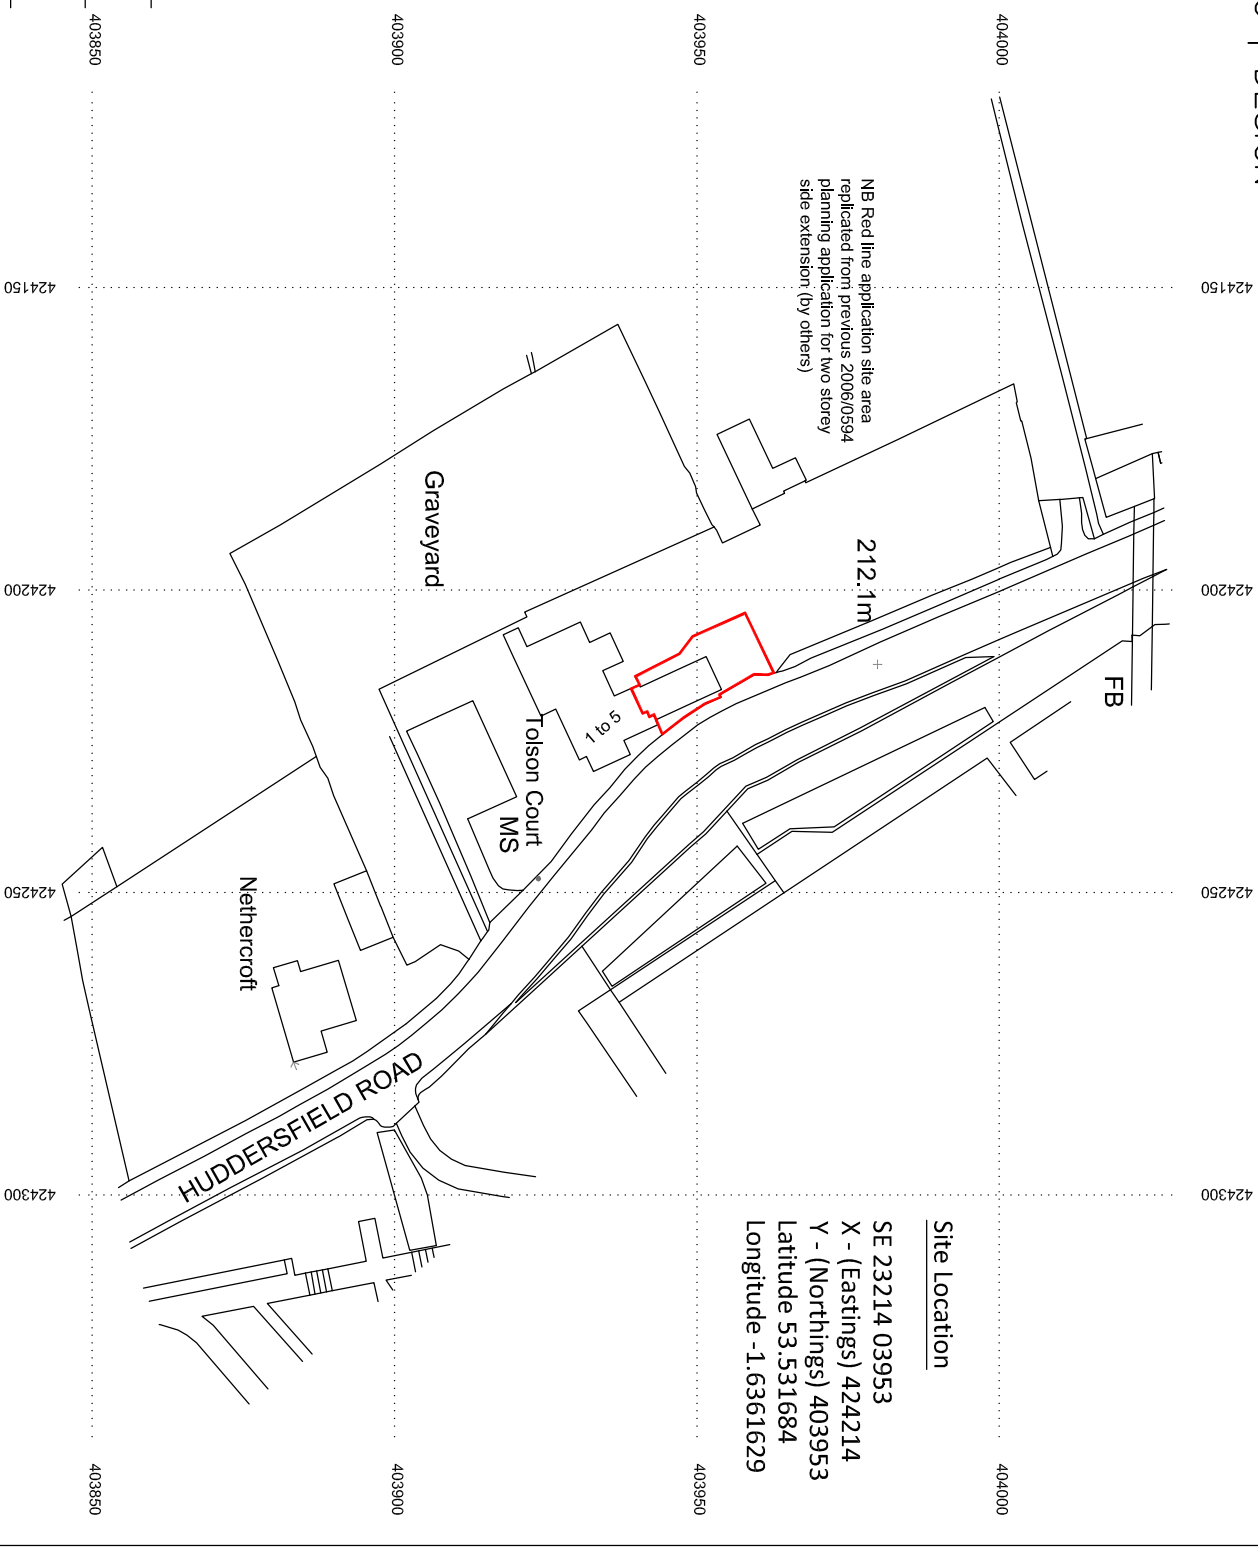
paul@paulmatthewsarchitectural.co.uk

www.paulmatthewsarchitectural.co.uk

Company Registration Number: 09898149 – Company
Registered in England and WalesDo not scale from drawing, use figured
dimensions only.All dimensions must be checked and verified on
site prior to commencement
of works and architect to be notified of any
discrepancies.The copyright for these drawings remains the
property of Paul MatthewsArchitectural Ltd.
They must not be reproduced in any way without
prior written consent from the originator (Paul
MatthewsArchitecturalLtd).Project
Alterations to Existing Dwelling at 3 Tolson Court,
Huddersfield Road, Penistone, S36 7BU
Client
Mr & Mrs E Connolly

Drawing Title/Issue

Location Plan

scale date sheet size dwg. no.
1:1250 08/2021 A4 21/707/01

1:1250

