


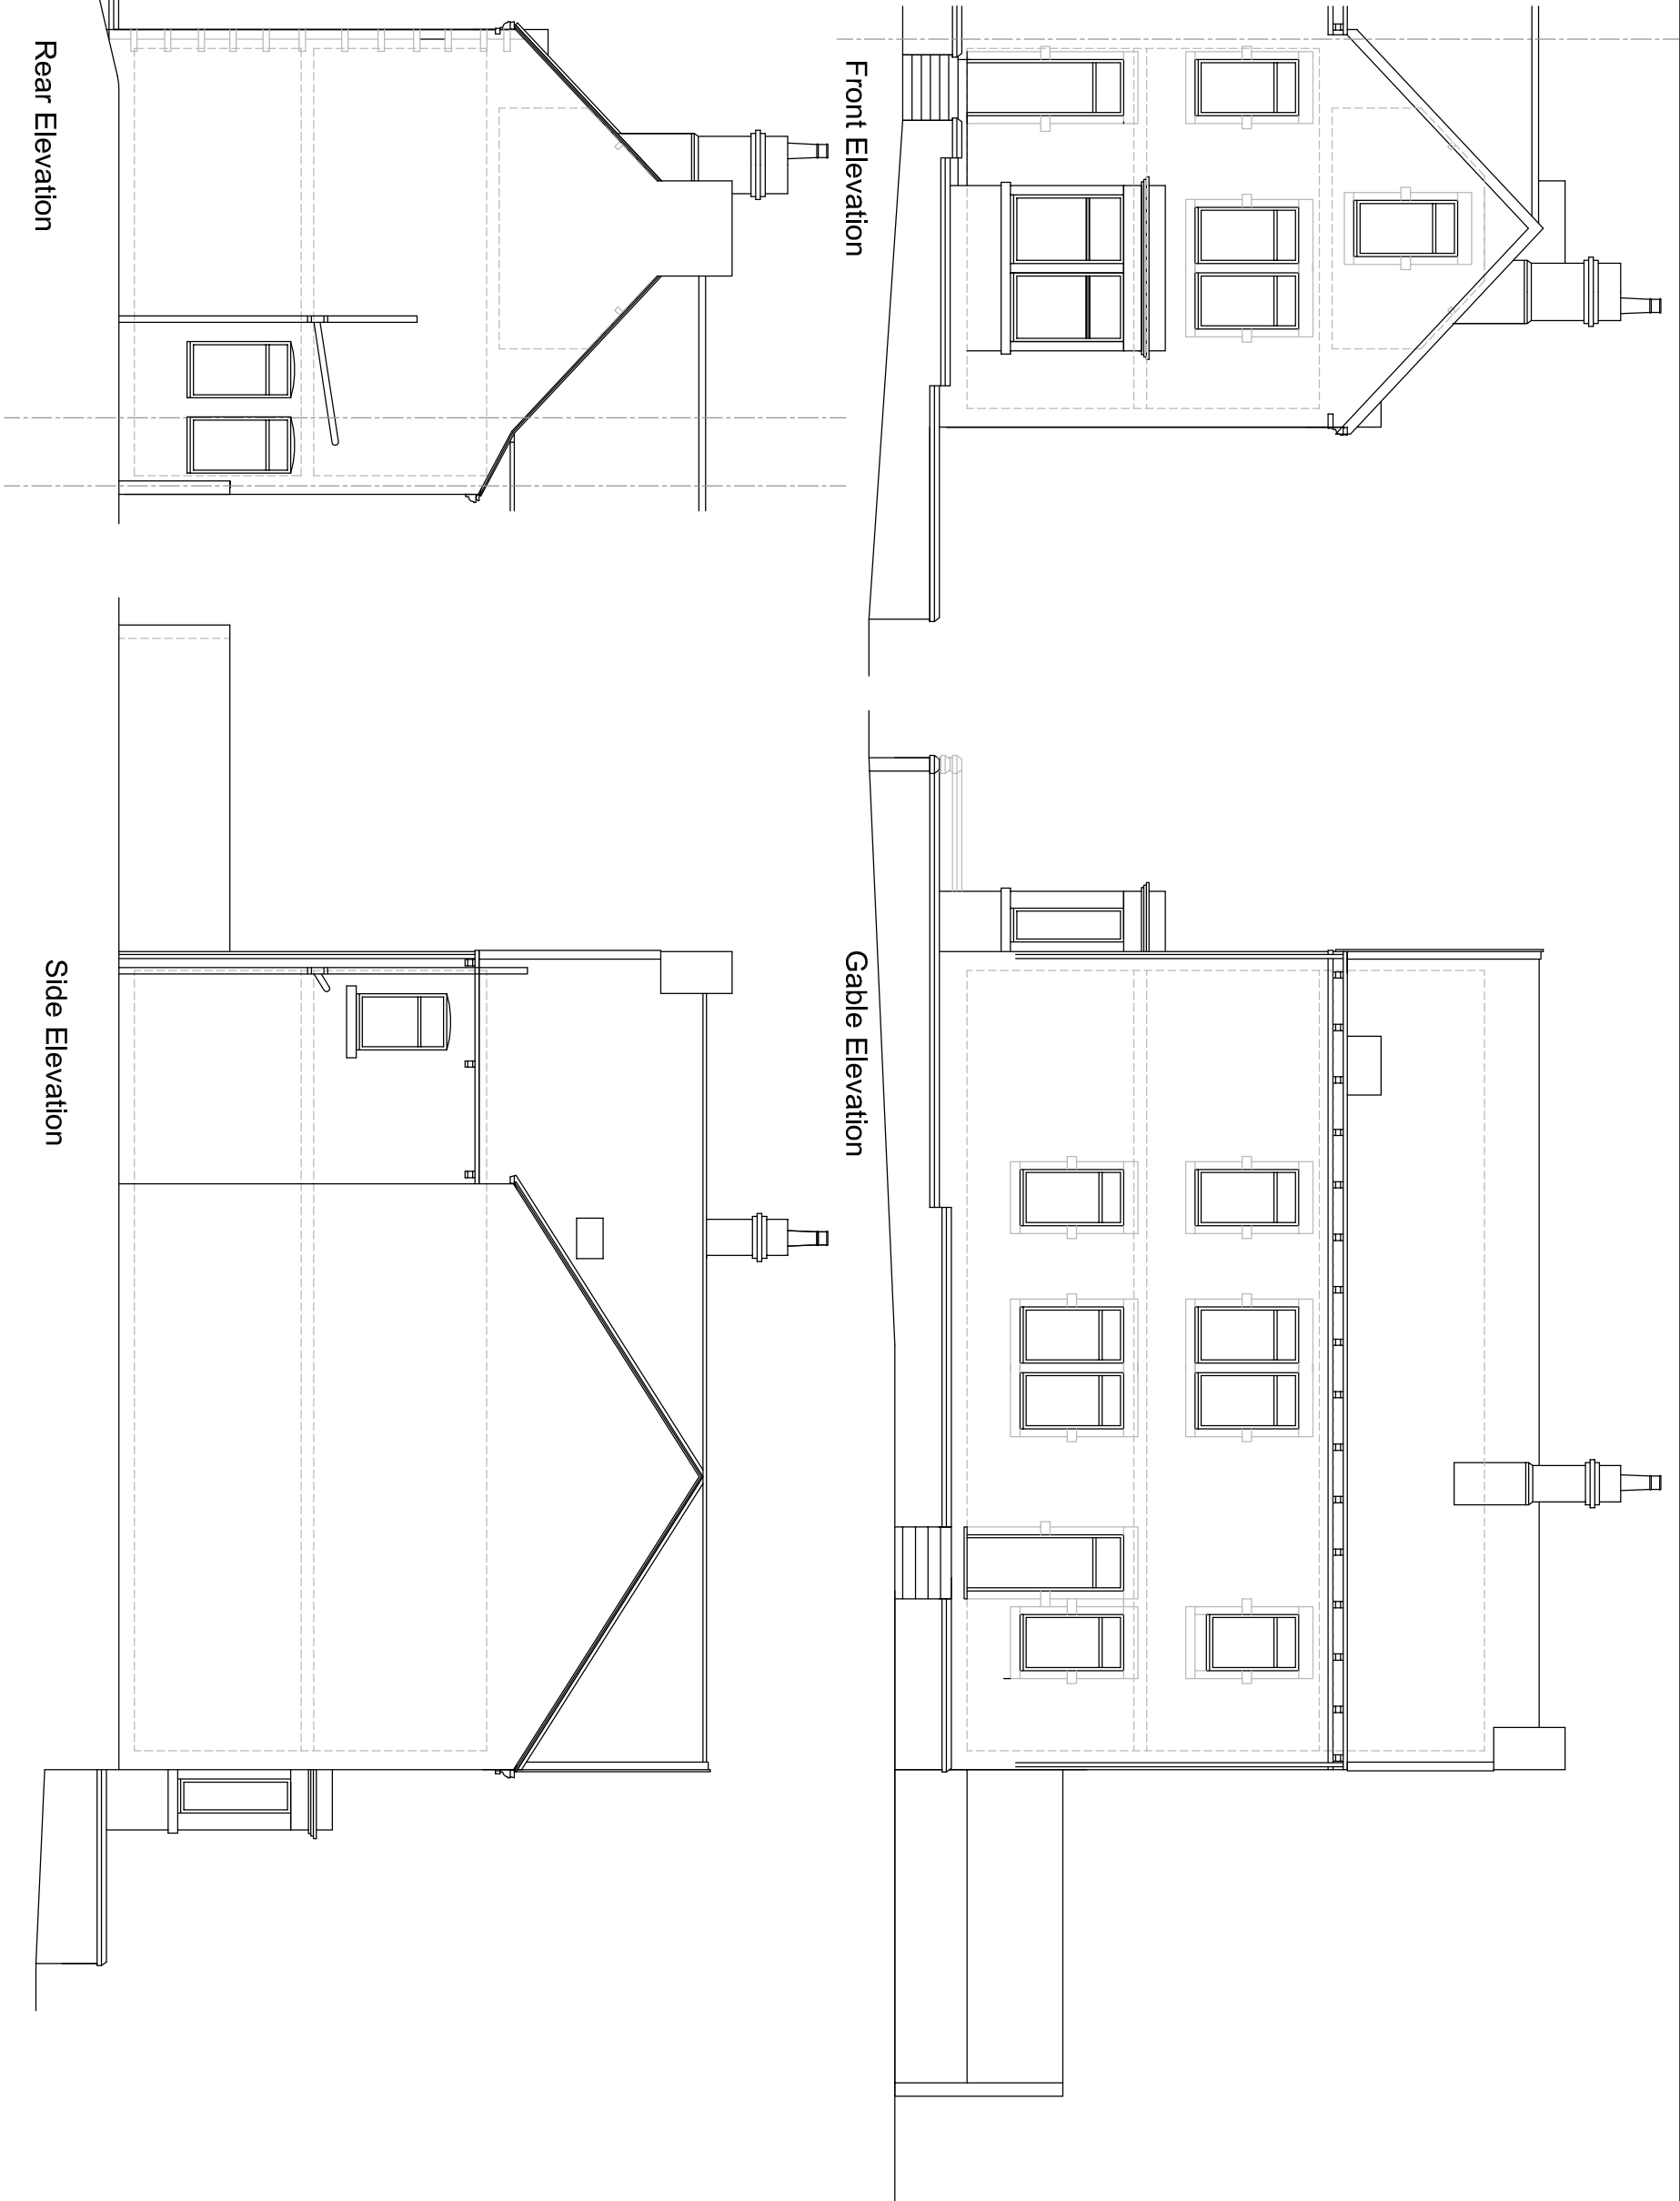

38 Hough Lane Wombwell

existing



P H Architects
0114 2350193
07721 306623
email: hpharch@aol.com
web: pharchitects.co.uk

☒ job	38 Hough Lane Wombwell Flat Conversion		☒ job no	38HL:01					☐ drawing no	
			☒ date	11:10						
☒ title	Elevations as existing		☒ scale	1:100					02	
☒ revision										
					A	B	C	D		E