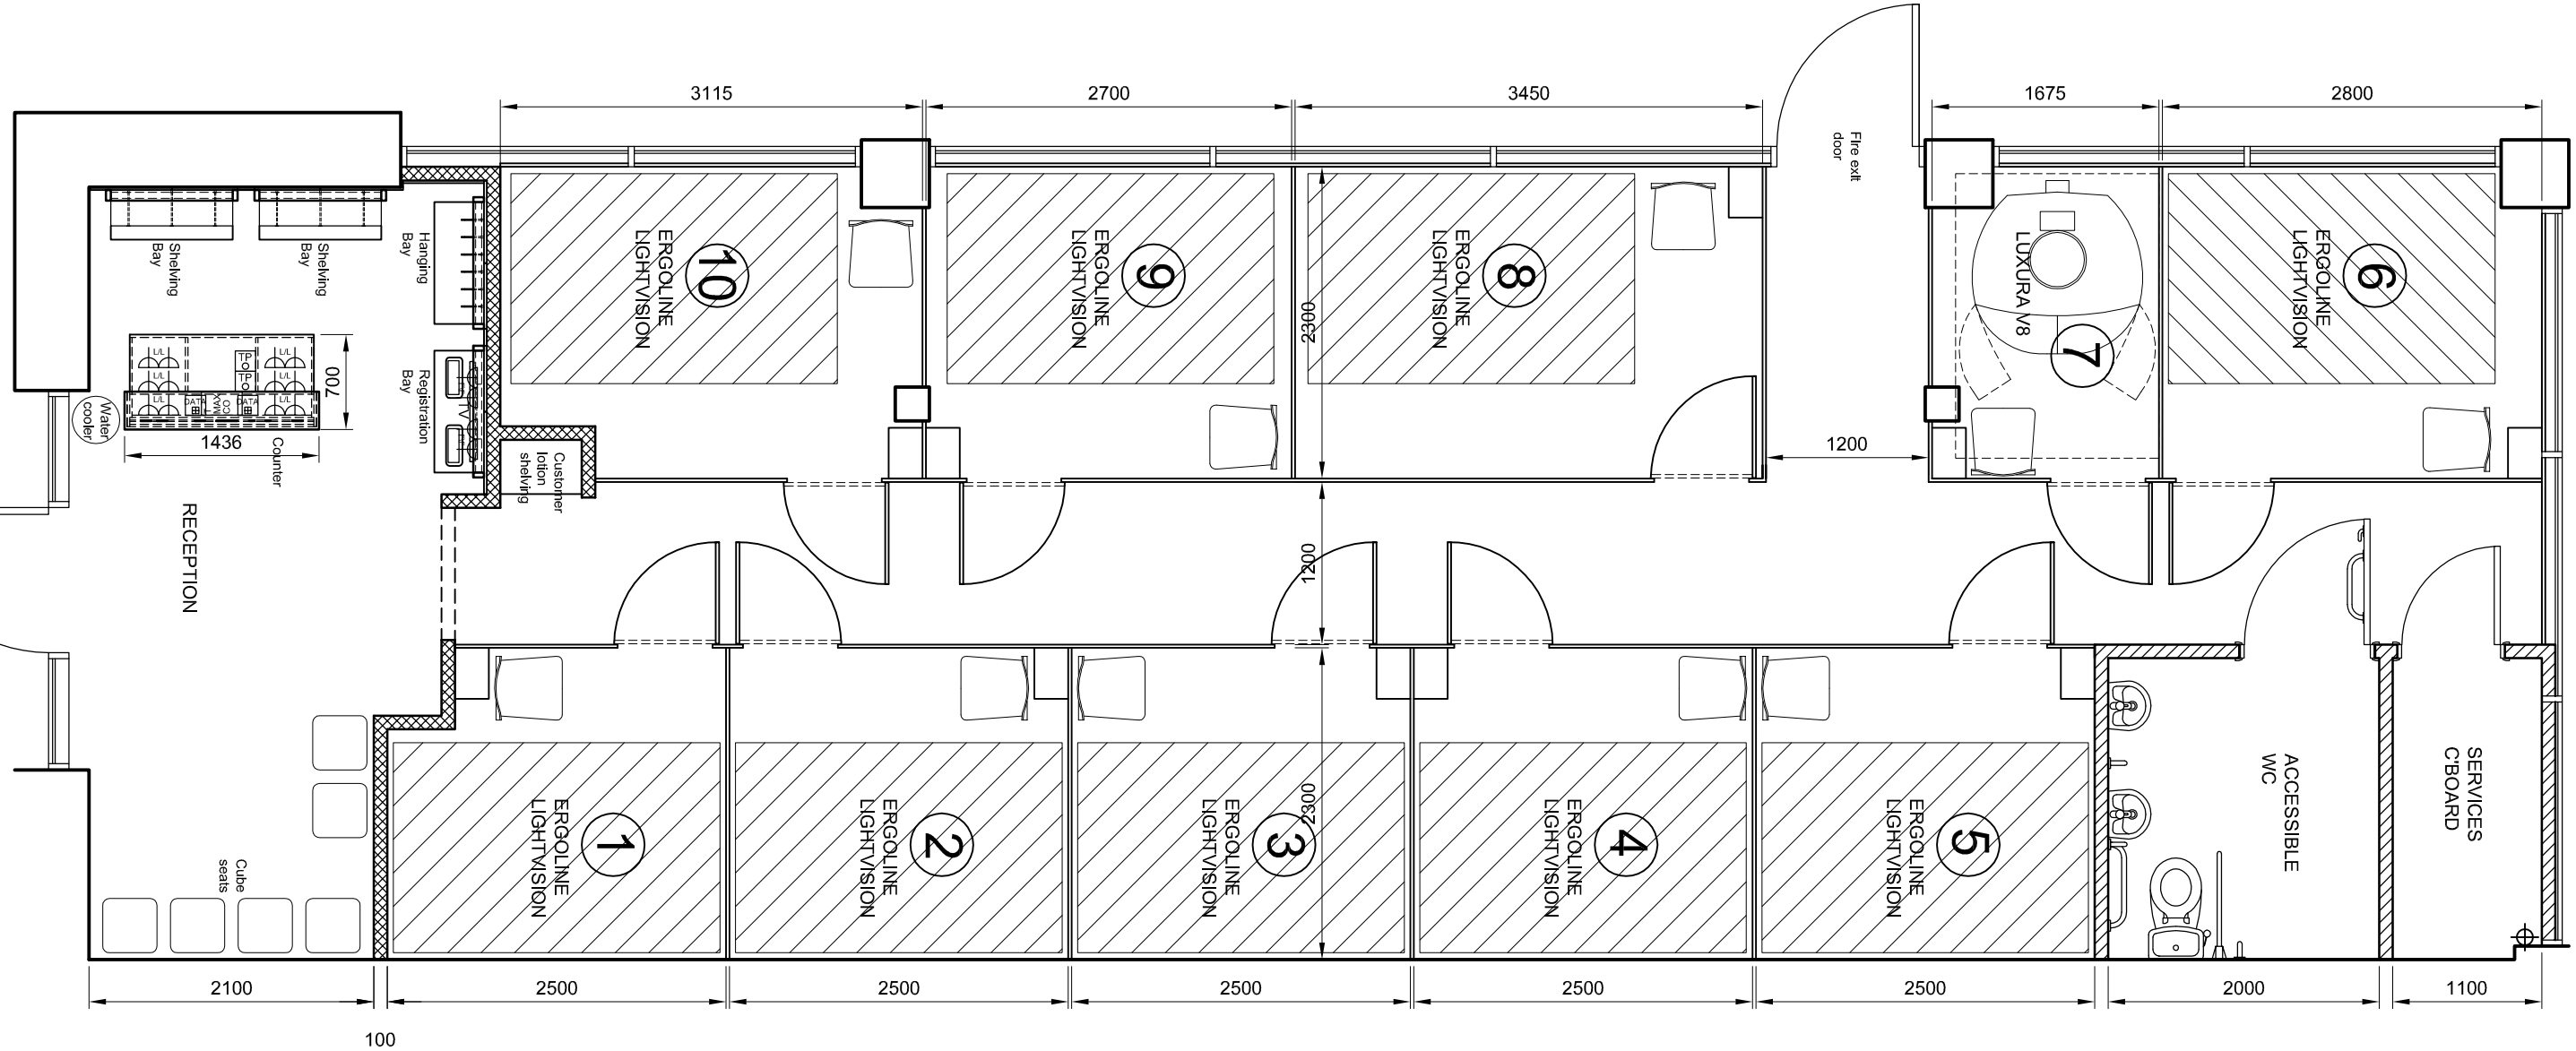
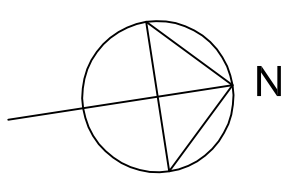
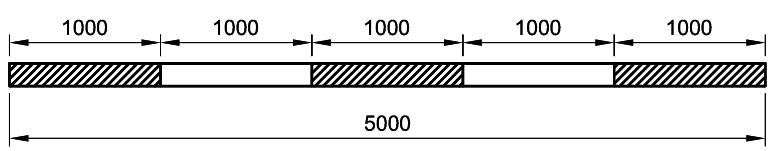



SCALE BAR

retail ignition
store design

43 WOLLATON ROAD
SHEFFIELD
SOUTH YORKSHIRE
S17 4LD
ENGLAND
TEL: 0044 (0)114 236 4891

EMAIL: info@retailignition.co.uk

CLIENT
THE TANNNIG SHOP
PROJECT
UNIT 9A, BARNSLEY RETAIL PARK, BARNSLEY S71 1JE
TITLE
Preliminary Draft Plan - PDP3

DRAWN BY GW CHECKED BY MIL DATE 28/07/21

DIRECTORY GW 2021
DWG NAME RI21-009
RAD XX
LOCATION XX

SCALE 1:50 A3

DRAWING NO:
RI21-009-PDP3

© THIS DRAWING IS THE PROPERTY OF RETAIL IGNITION. COPYRIGHT IS RESERVED BY THEM. IT MAY NOT BE REPRODUCED OR DISCLOSED, EITHER WHOLLY OR IN PART WITHOUT THEIR PRIOR CONSENT