
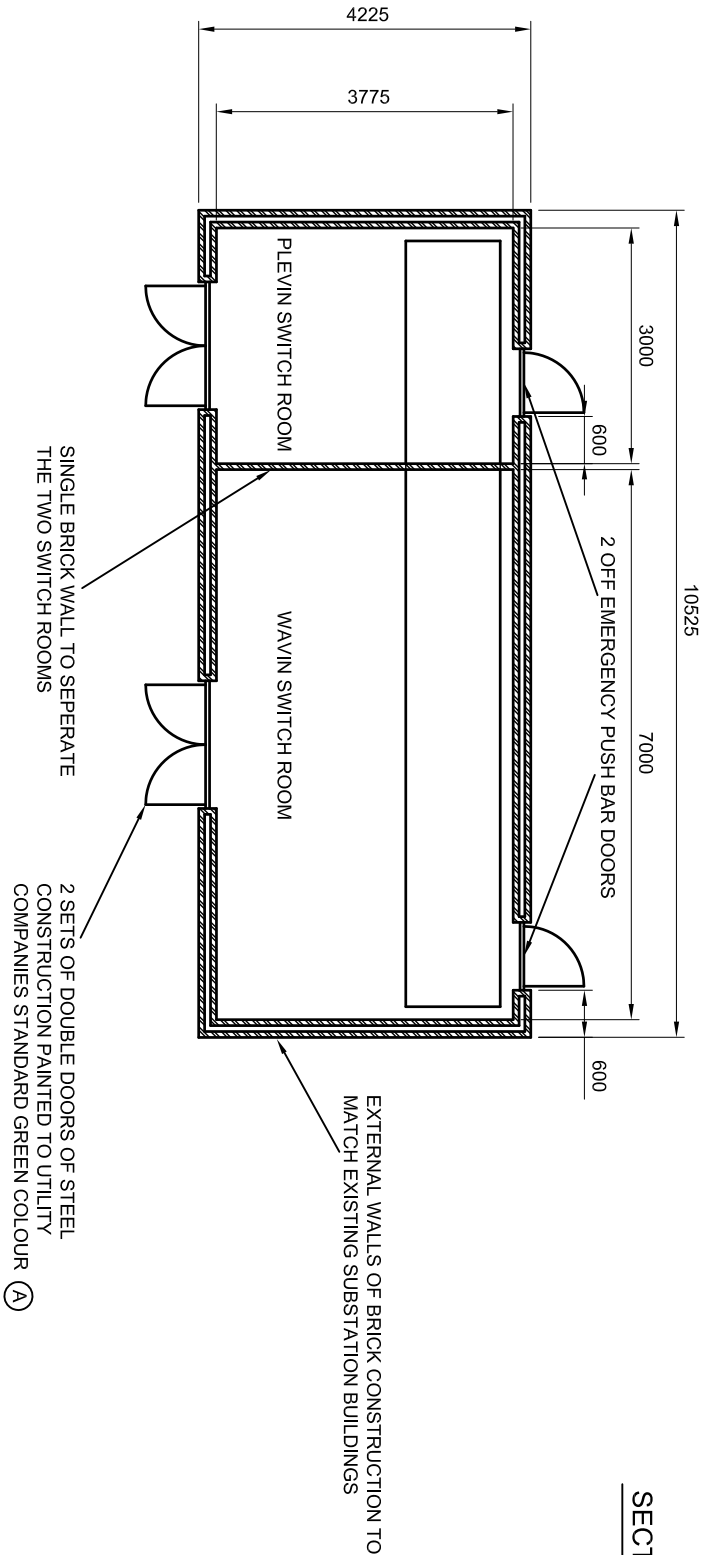


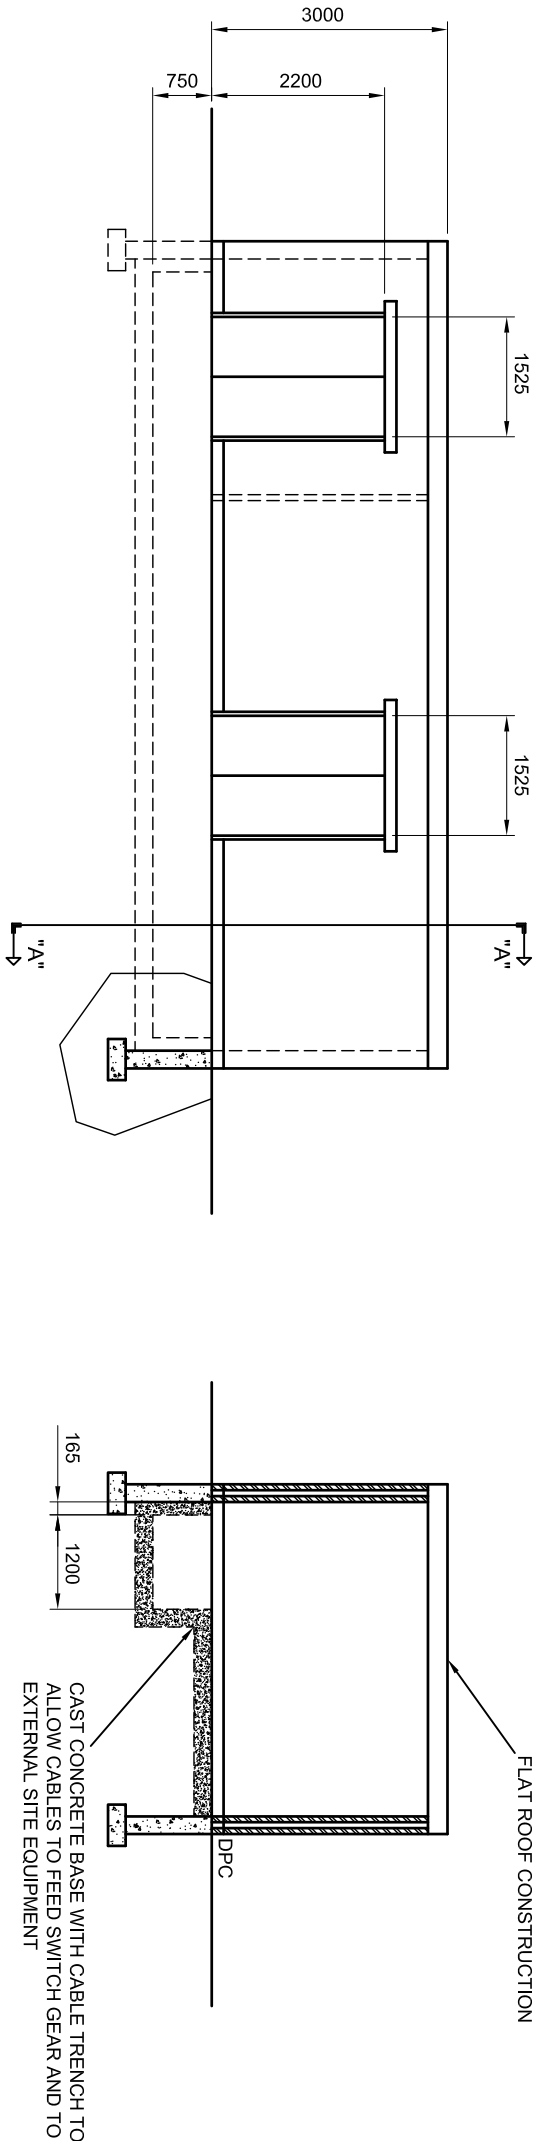

REVISION							
NAME D CROSSLAND							
DATE 15-10-13							
A				DOORS CHANGED TO STEEL			
				SECURITY TYPE			
				2 EMERGENCY DOORS ADDED			