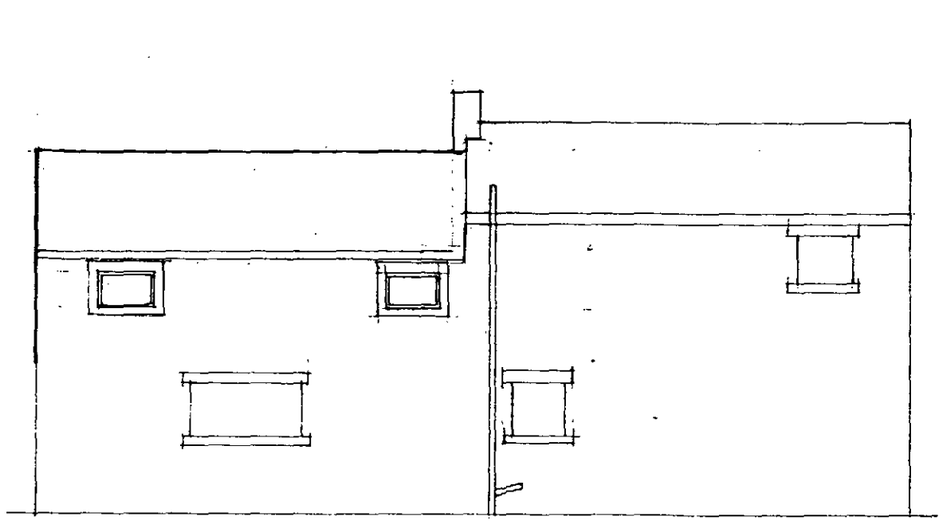

NORTH

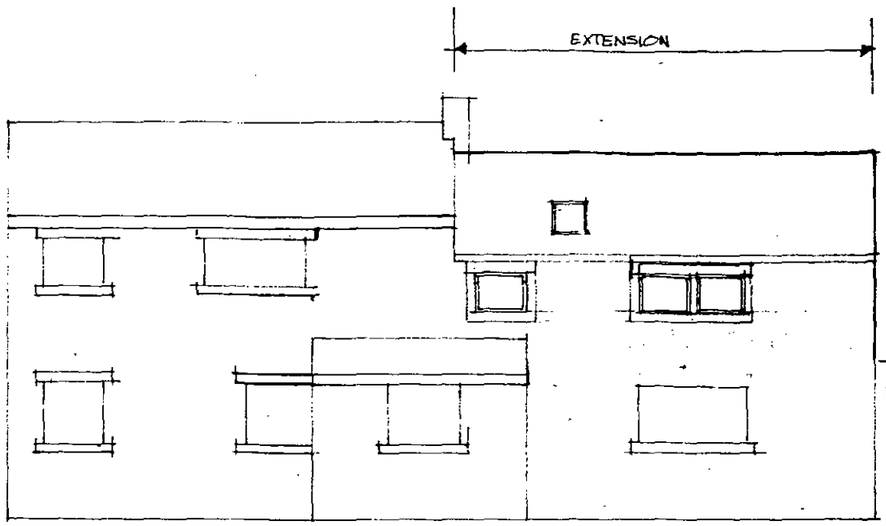

SOUTH

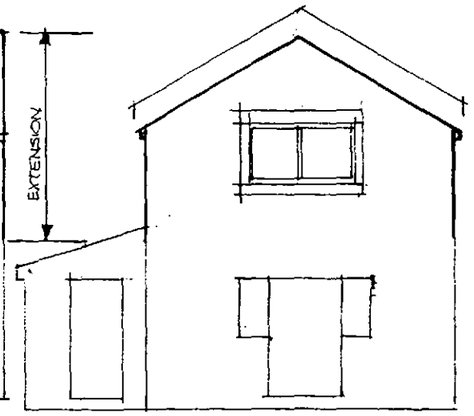

EAST

FIRST FLOOR PLAN

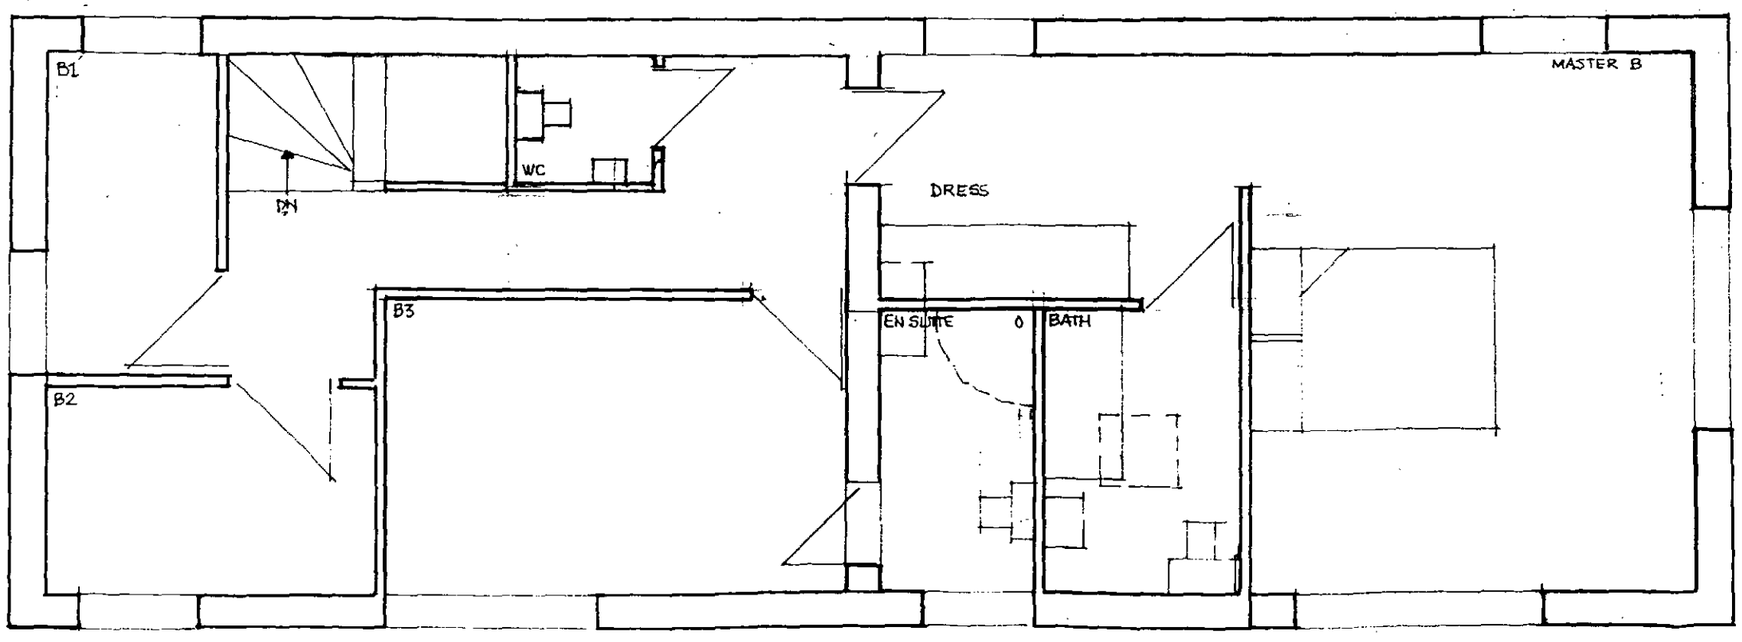

MICHAEL A CLYNCH
Dip. Arch. Dip. T. P. A.R.I.B.A.
Architect & Town Planner
14 Huddersfield Road, Ingbirchworth
Sheffield S36 7GF Tel: 01226 766308

FIRST FLOOR EXTENSION TUMBLE DOVE HOUSE HALIFAX ROAD PENISTONE SHEFF S36 7EY 1:100 1:50 PLAN + ELEVATIONS A1 3/11

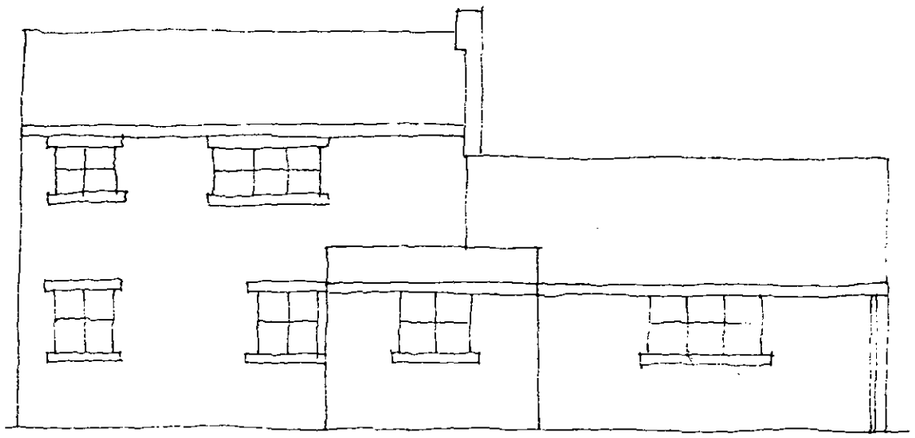

SOUTH

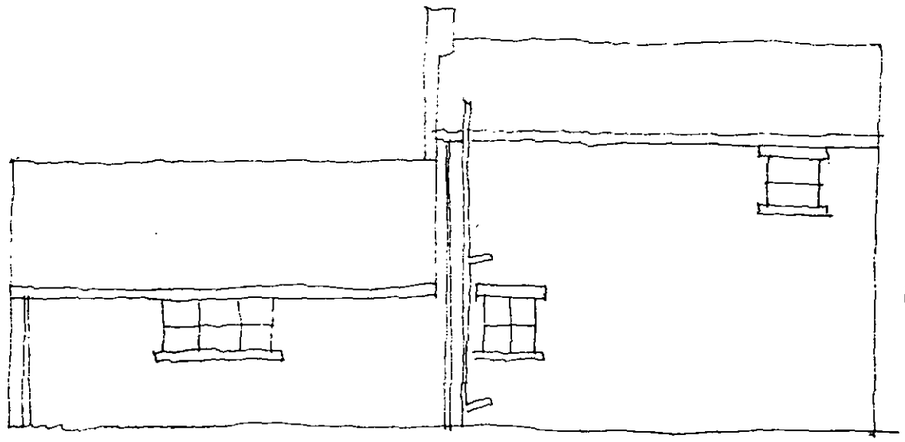

NORTH

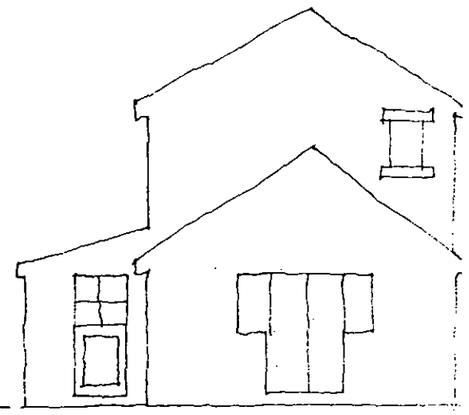

EAST

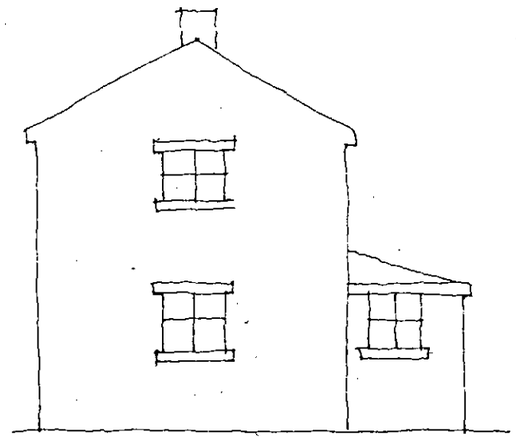

WEST

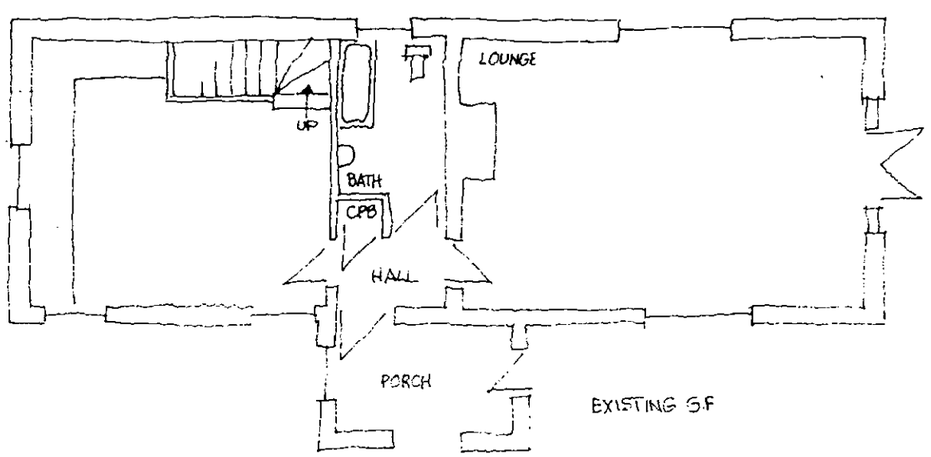

EXISTING G.F

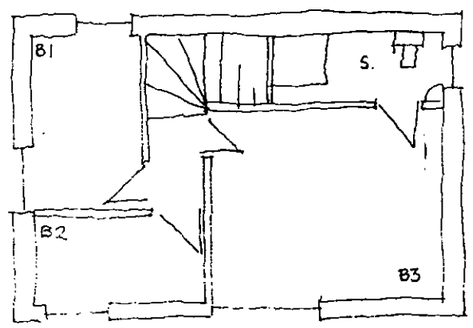

TUMBLE DOVE HOUSE HALIFAX ROAD PENISTONE S36 7EY EXISTING PLAN AND ELEVATIONS 1:100 A2 3/11

MICHAEL A CLYNCH
Dip. Arch. Dip. T. P. A.R.I.B.A.
Architect & Town Planner
94 Huddersfield Road, Ingbirchworth
Sheffield S36 7GF Tel: 01226 766308