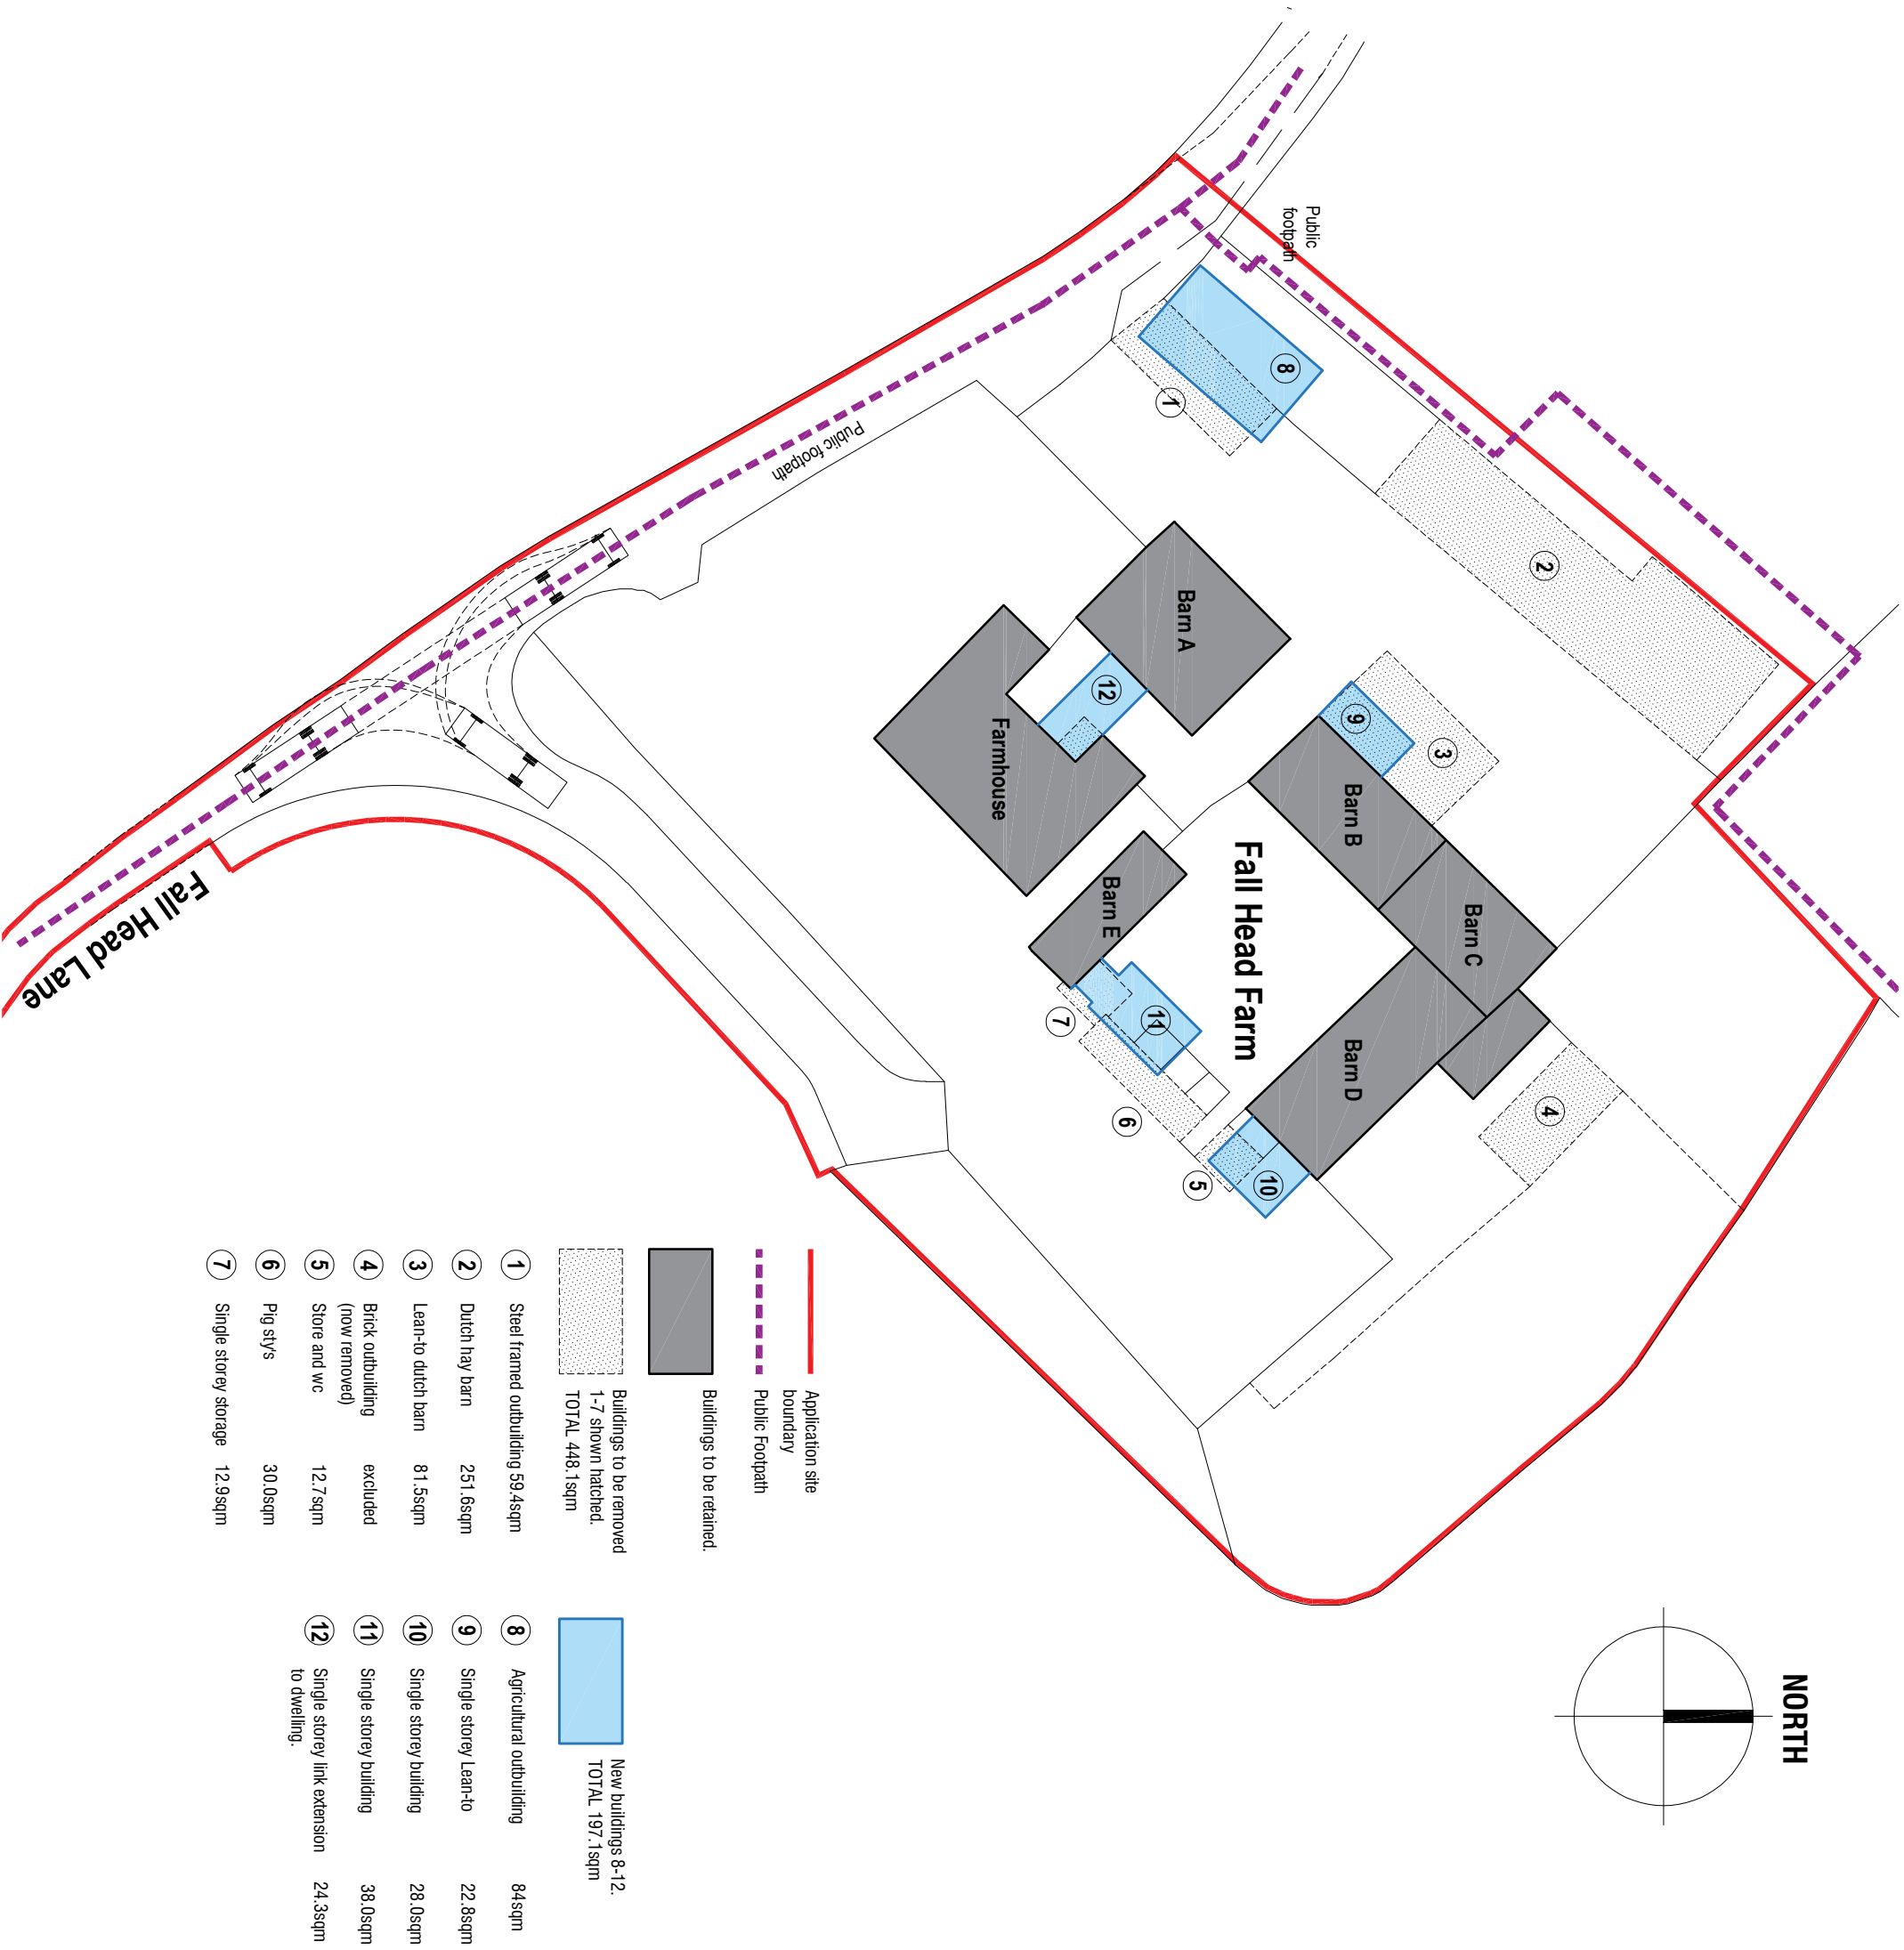


Rev A 08.02.2021 - Updated for planning submission.

FALL HEAD FARMHOUSE
AND BARN
FALL HEAD LANE
SILKSTONE
BARNSLEY S75 4LB

AS PROPOSED
IDENTIFICATION PLAN

mboothdesign

architectural design and building consultants

Fairfield House
Berneslai Close Barnsley
S70 2FL
T: 01226 286256
M: 07881898300
E: mark@mboothdesign.co.uk

Scale1:500 @ A1

Drawn MJB

DateJAN 2021

Ref.19.33

Dwg No. P07

Rev. A

0cm2cm4cm6cm

Copyright mboothdesign. All dimensions in millimetres unless otherwise stated.
Dimensions for setting out in existing buildings are to be checked and verified on site.