



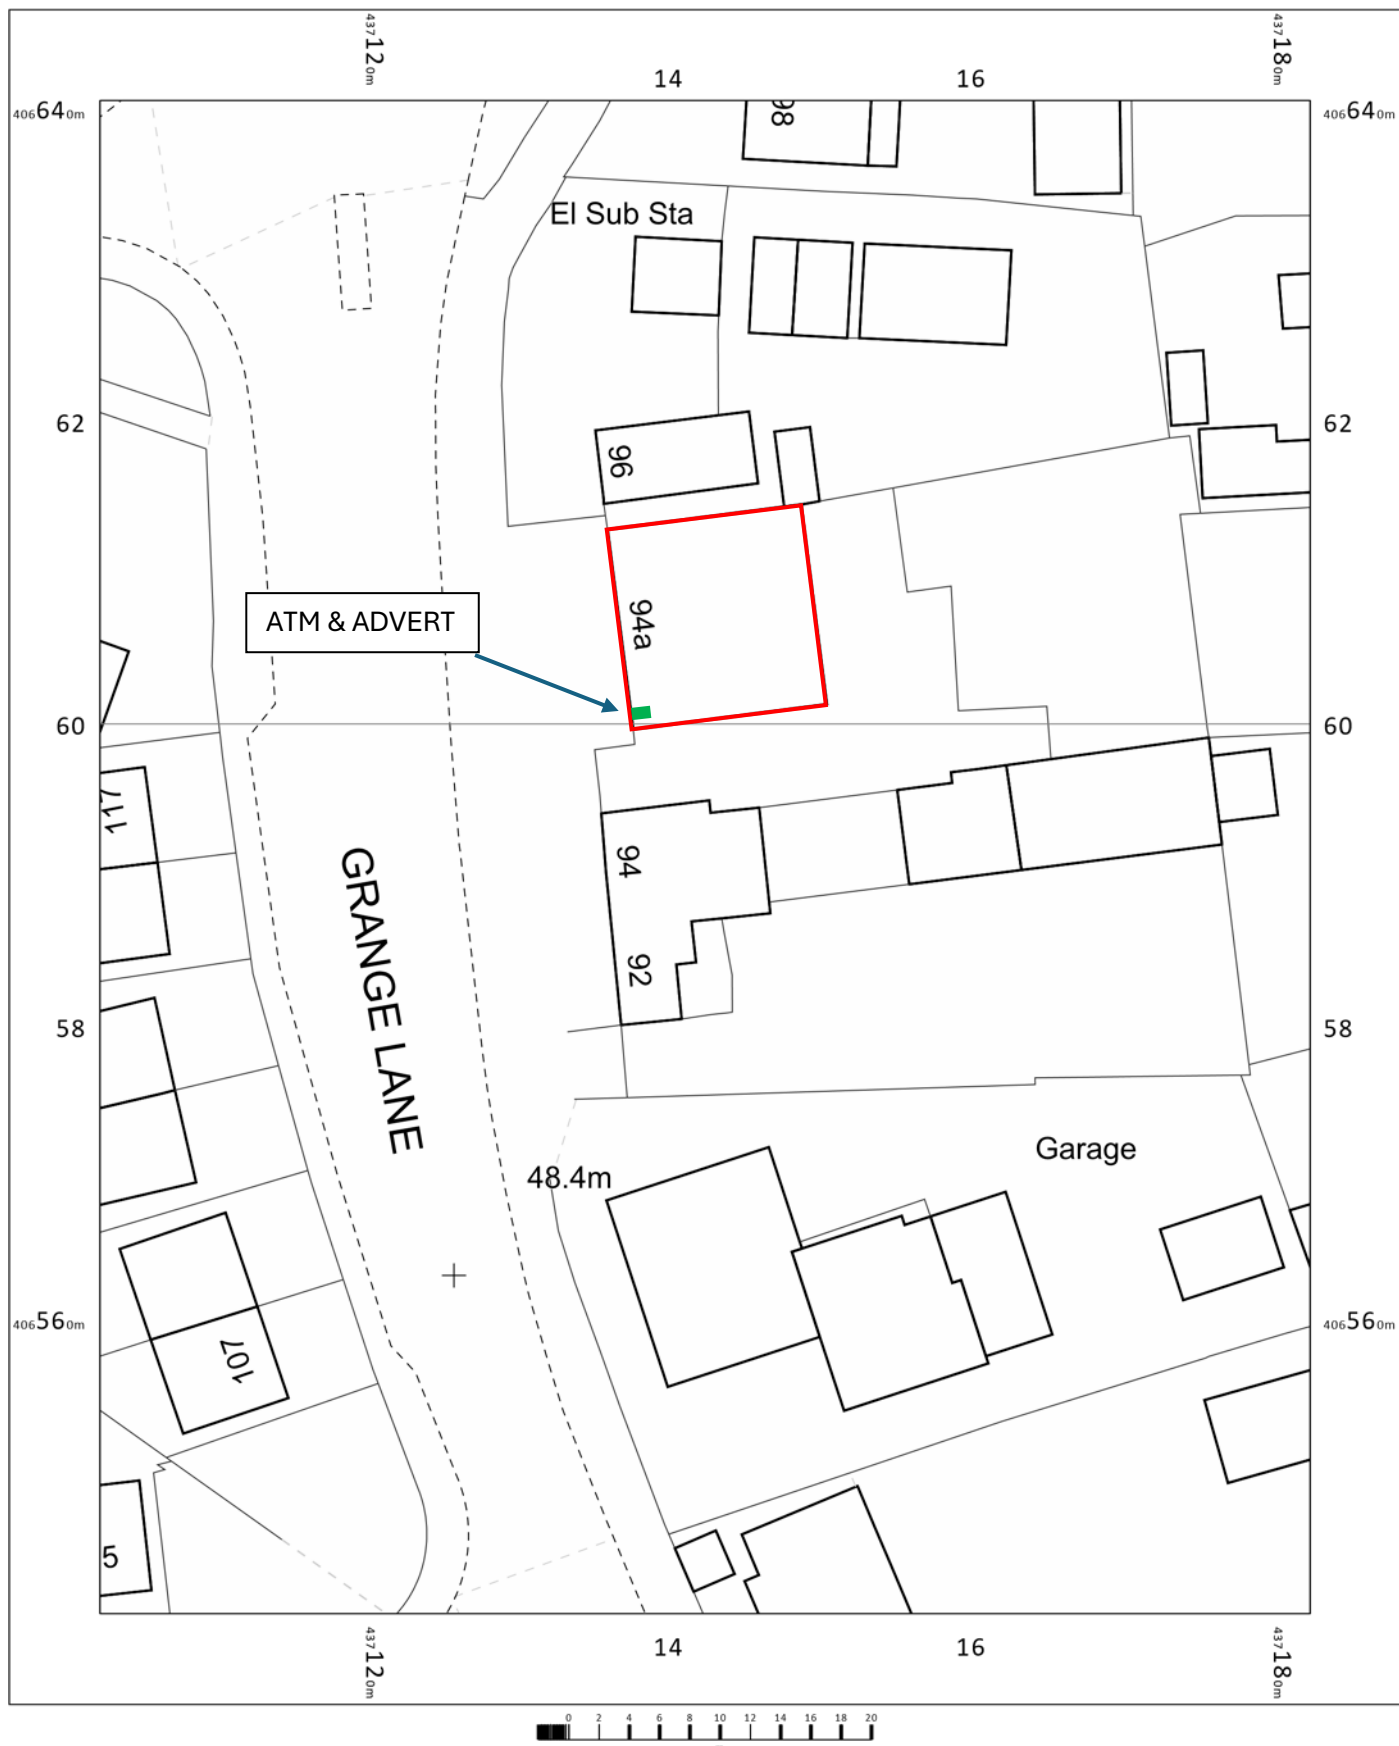

Londis Grange Lane,
94a Grange Lane,
Cundy Cross,
Barnsley,
S71 5QQ
E029914

OS MasterMap 1250/2500/10000 scale
Wednesday, August 26, 2026, ID: BW1-
01294406 maps.blackwell.co.uk

1:500 scale print at A4, Centre: 437142 E,
406591 N

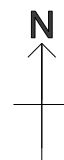

BLACKWELL'S
MAPPING SERVICES
PERSONAL & PROFESSIONAL MAPPING
www.blackwellmapping.co.uk

TEL: 0800 151 2612
maps@blackwell.co.uk