


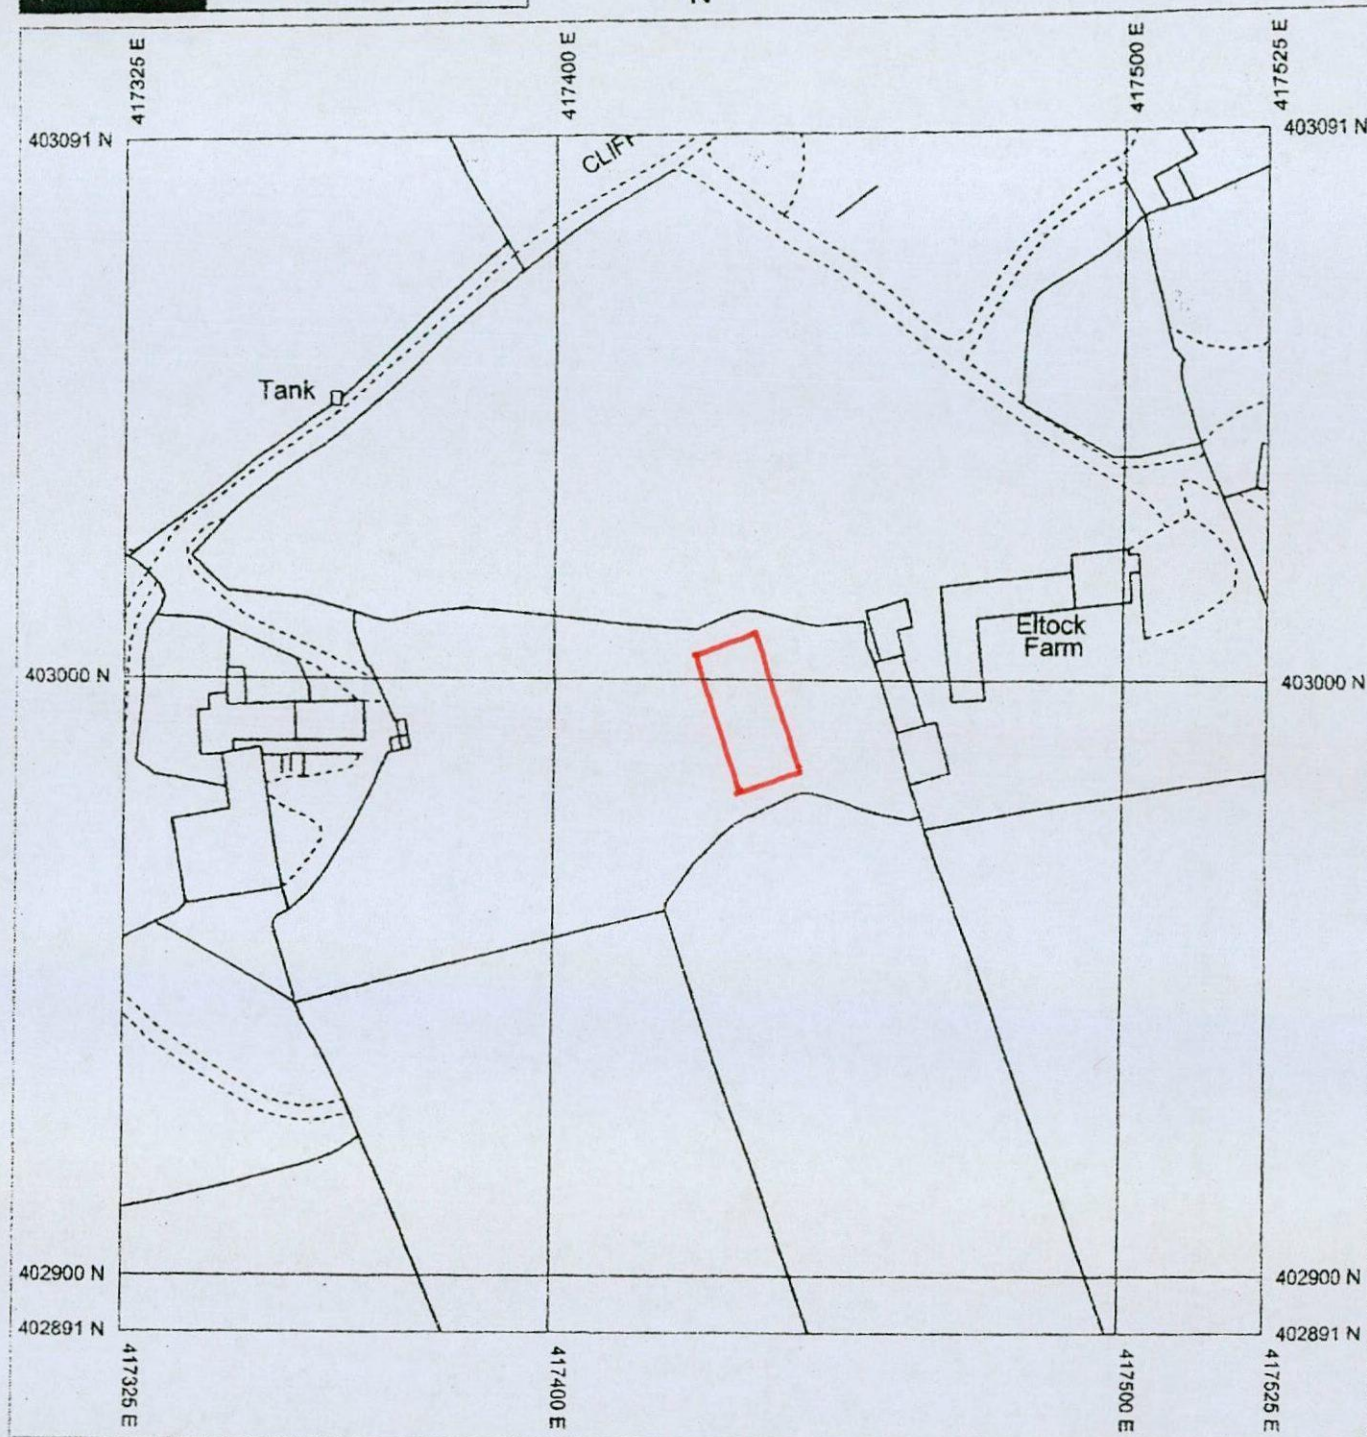

Produced 10/12/2012 from the Ordnance Survey
National Geographic Database and incorporating
surveyed revision available at this date. © Crown
Copyright 2012

Reproduction in whole or in part is prohibited without
the prior permission of Ordnance Survey

Ordnance Survey and the OS Symbol are registered
trademarks of Ordnance Survey, the national mapping
agency of Great Britain.

The representation of a road, track or path is no
evidence of a right of way.

The representation of features as lines is no evidence
of a property boundary.

0 20 40

Scale 1:1250

Supplied By: **Orchard**

Serial number: 001075815

Plot Centre Coordinates: 417425, 402991

LR

TITLE NUMBER
SYK474091

SOUTH YORKSHIRE : BARNESLEY

ORDNANCE SURVEY MAP REFERENCE:

SE1703SW

SCALE 1:1250

©CROWN COPYRIGHT. Produced by HMLR. Further reproduction in whole or in part is prohibited without the prior written permission of Ordnance







Plan Referred To

Reproduced from the Ordnance Survey with the permission
of the Controller of Her Majesty's Stationery Office.
Crown Copyright reserved. Licence No. LC 8878



REV	DATE	AMENDMENT
CLIENT: Simon Graham Carr		
TITLE: Purchase of Land at Thurmoor Farm, Cartcotes, Dunford Bridge, Sheffield S36 4TD		
ALAN ROWLEY FRICS Chartered Surveyor 1 Mountain Row Crane Moor Nook Sheffield S35 7AN Tel. 0114 288 2595 Approved (1997) Licence No. 610-9170175		
SCALE	DATE	DRAWN
1:2500 on A3	17th June 2016	AR
DRAWING No	REV	
3684		

Handwritten signatures:
 1. A large signature that appears to be "A. Carr".
 2. A signature that appears to be "S.G. Carr".

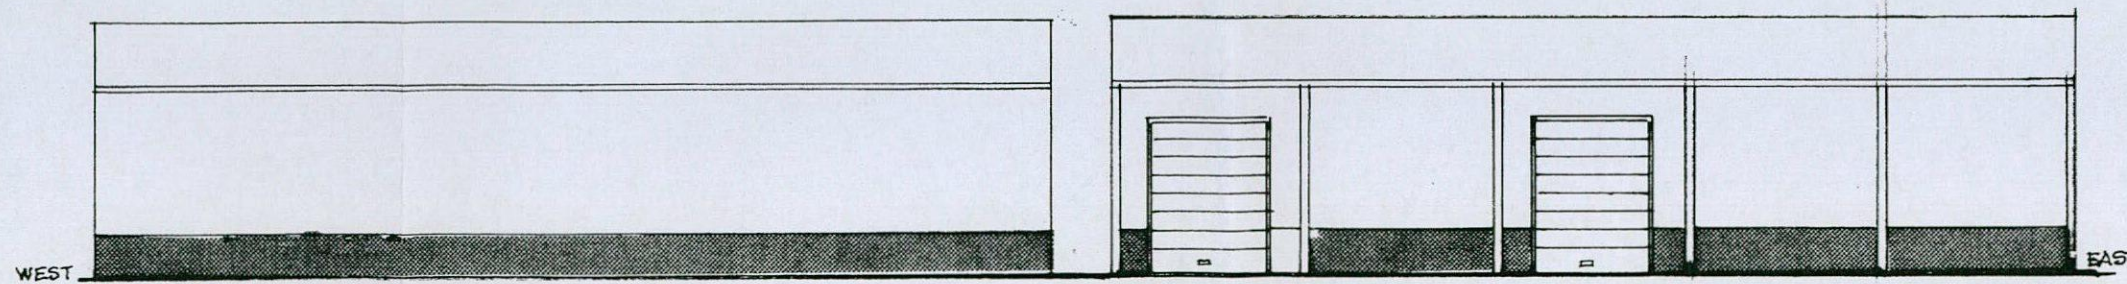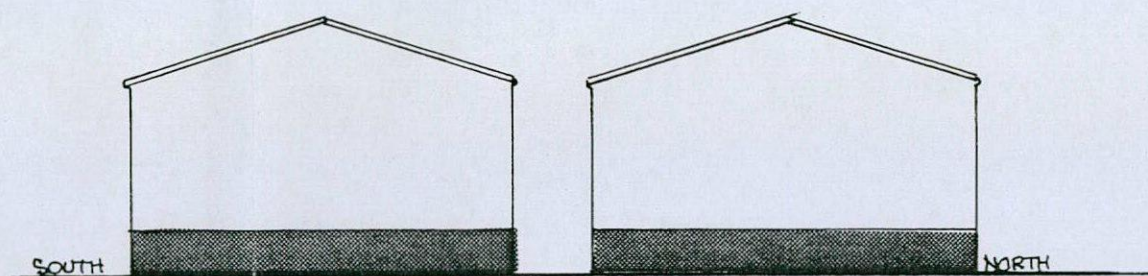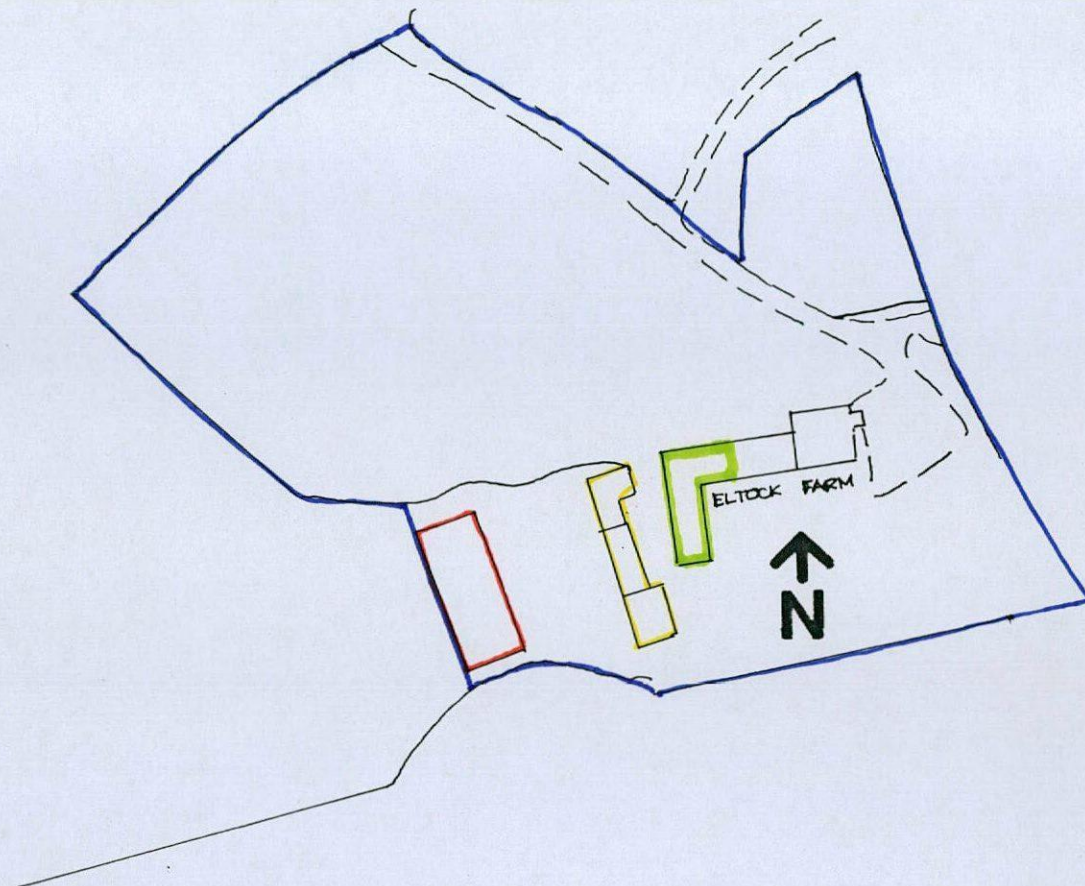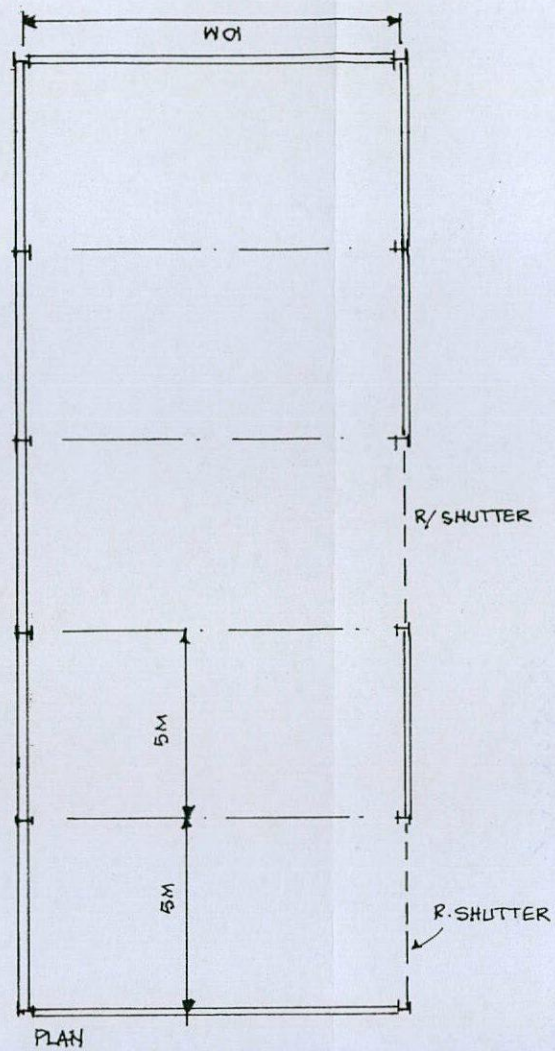

NEW/REPLACEMENT AGRICULTURAL BLDG ELTOCK FARM 1:200 1:1250 DRGAL 1/2015

MICHAEL A CUNYCH
 Dip. Arch. Dip. T. P. A.R.I.B.A.
 Architect & Town Planner
 14 Huddersfield Road, Ingblithworth
 Sheffield S36 7GF Tel: 01226 766307