


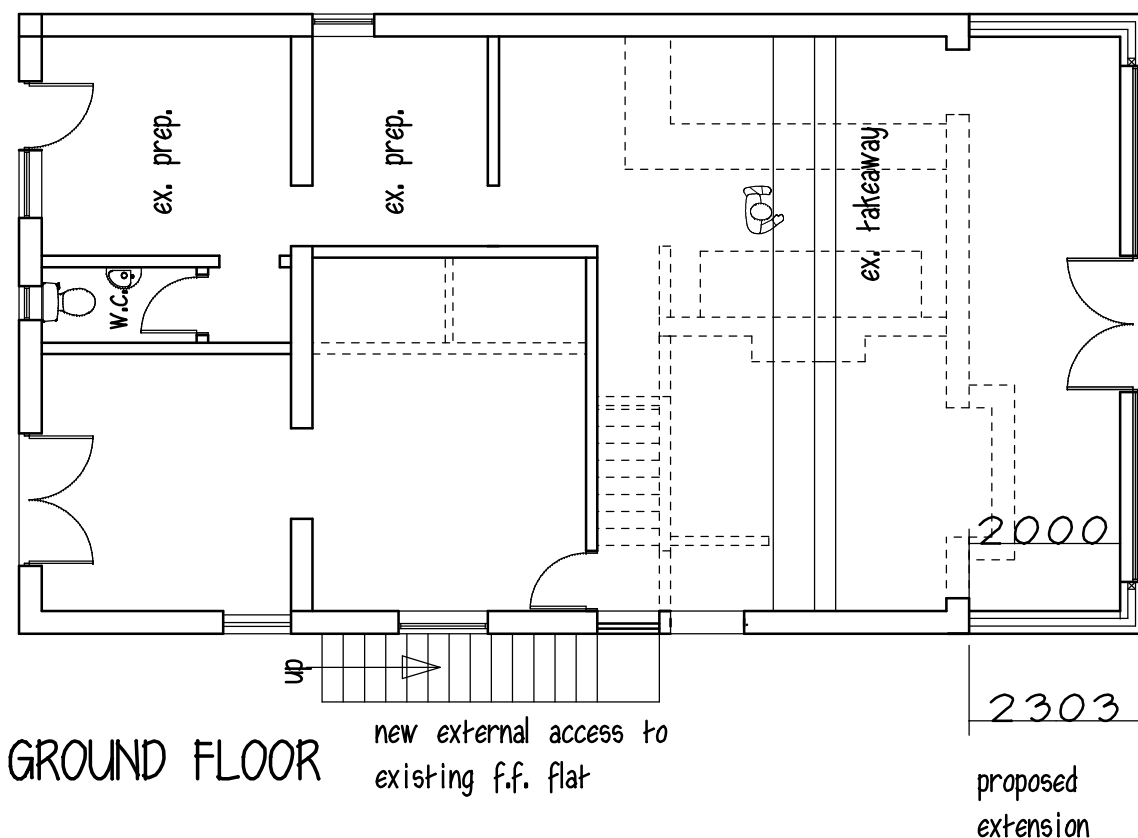


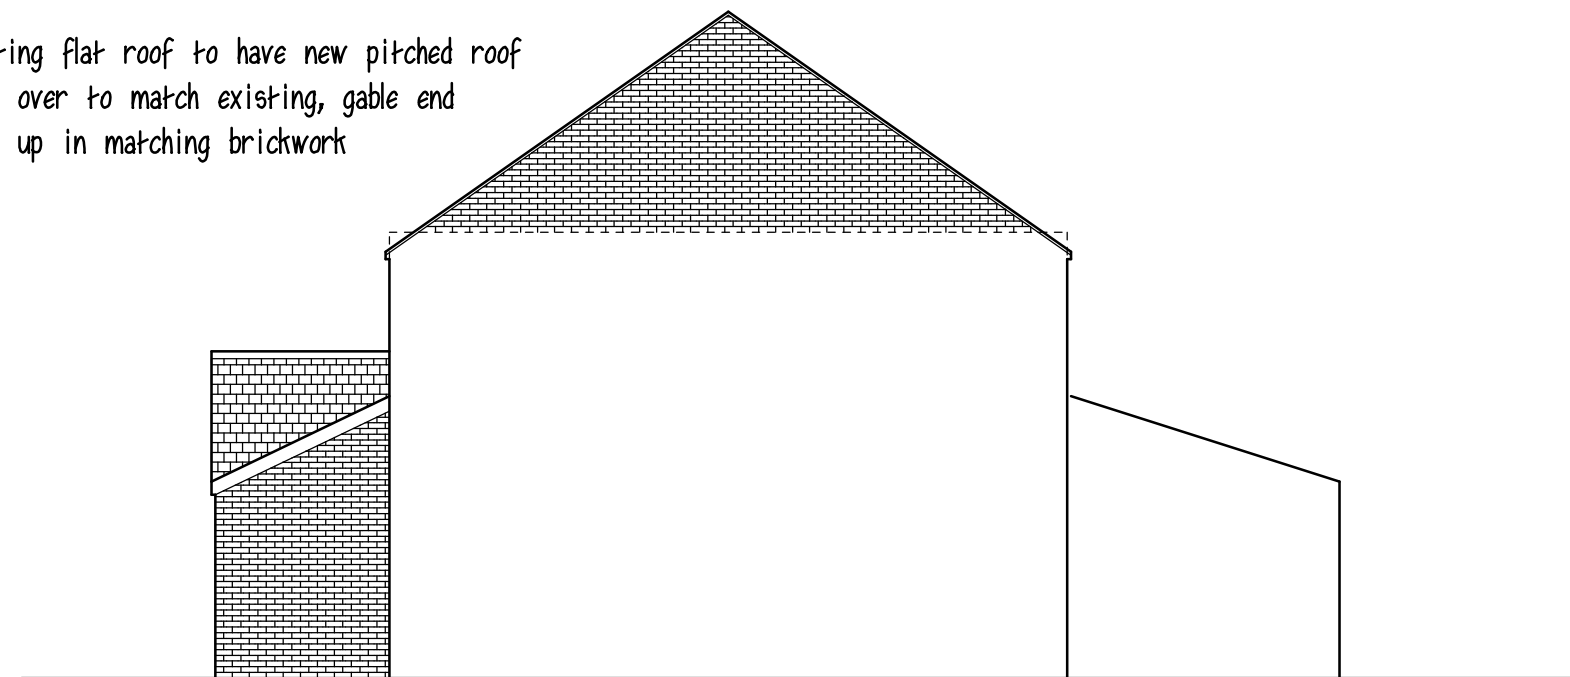

existing flat roof to have new pitched roof built over to match existing, gable end built up in matching brickwork

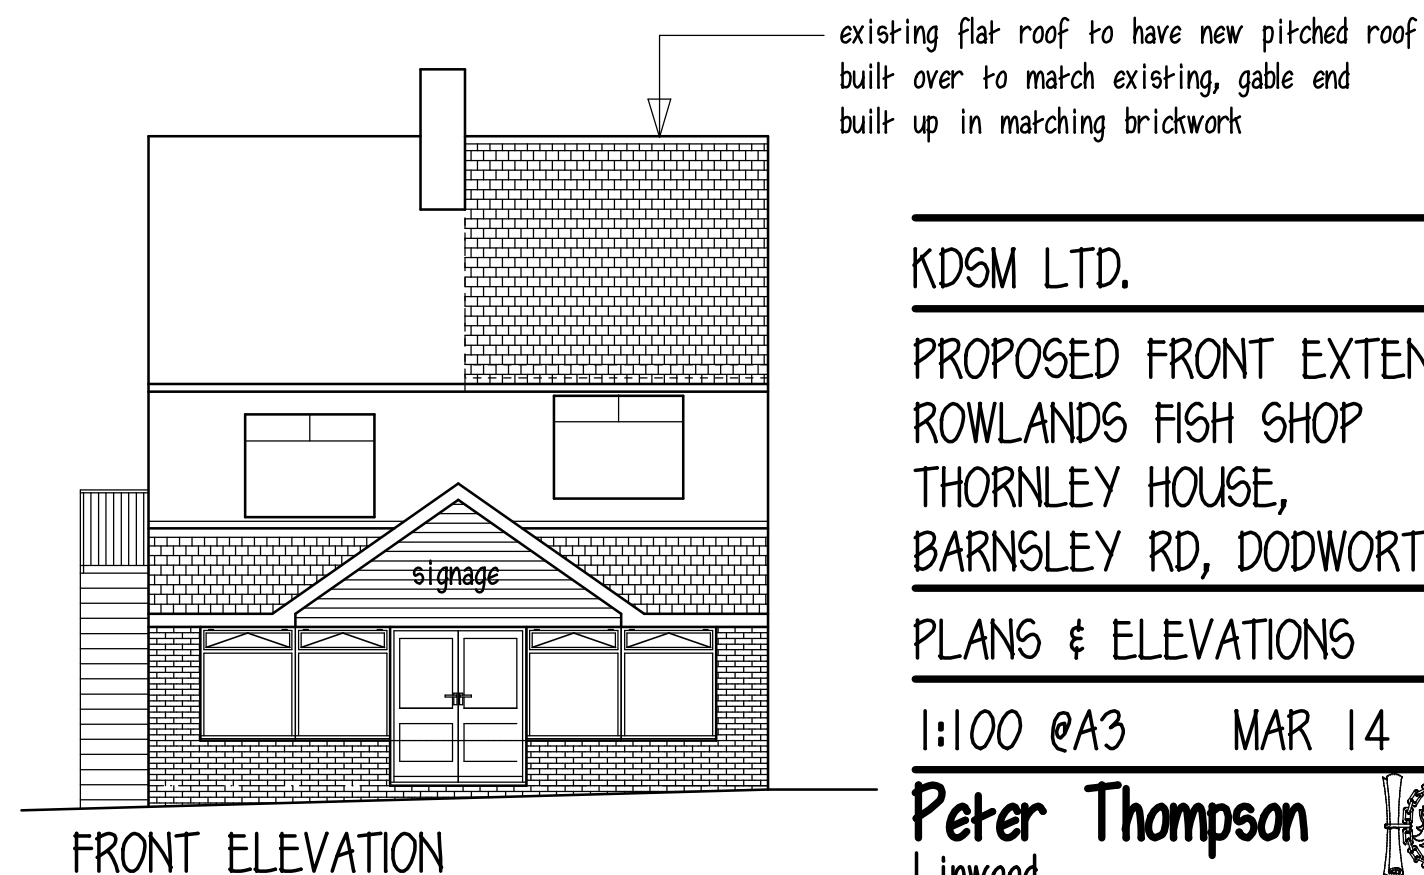

SIDE ELEVATION

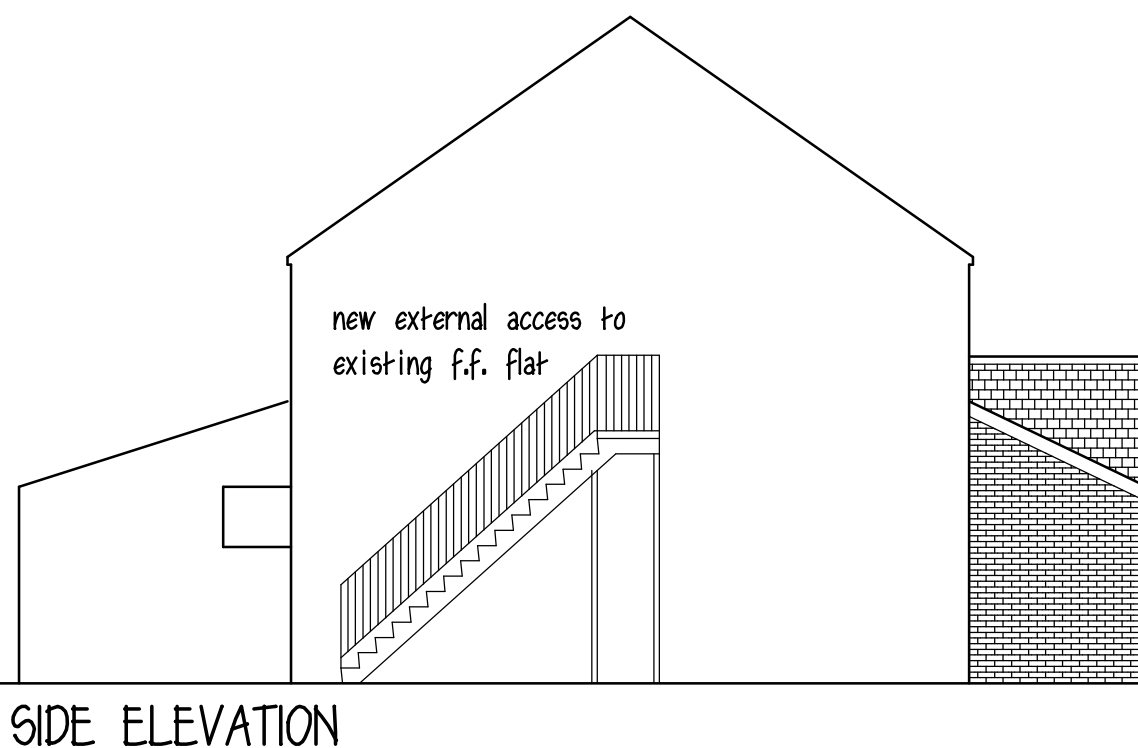

KDSM LTD.

PROPOSED FRONT EXTENSION
ROWLANDS FISH SHOP
THORNLEY HOUSE,
BARNSELEY RD, DODWORTH

PLANS & ELEVATIONS

1:100 @A3

MAR 14

Peter Thompson

Linwood
Barnsley Road
Dodworth
Barnsley S753JR

MBI.A.T.
tel & 01226
fax 201391