
Mapping sourced from Ordnance Survey

Location Map

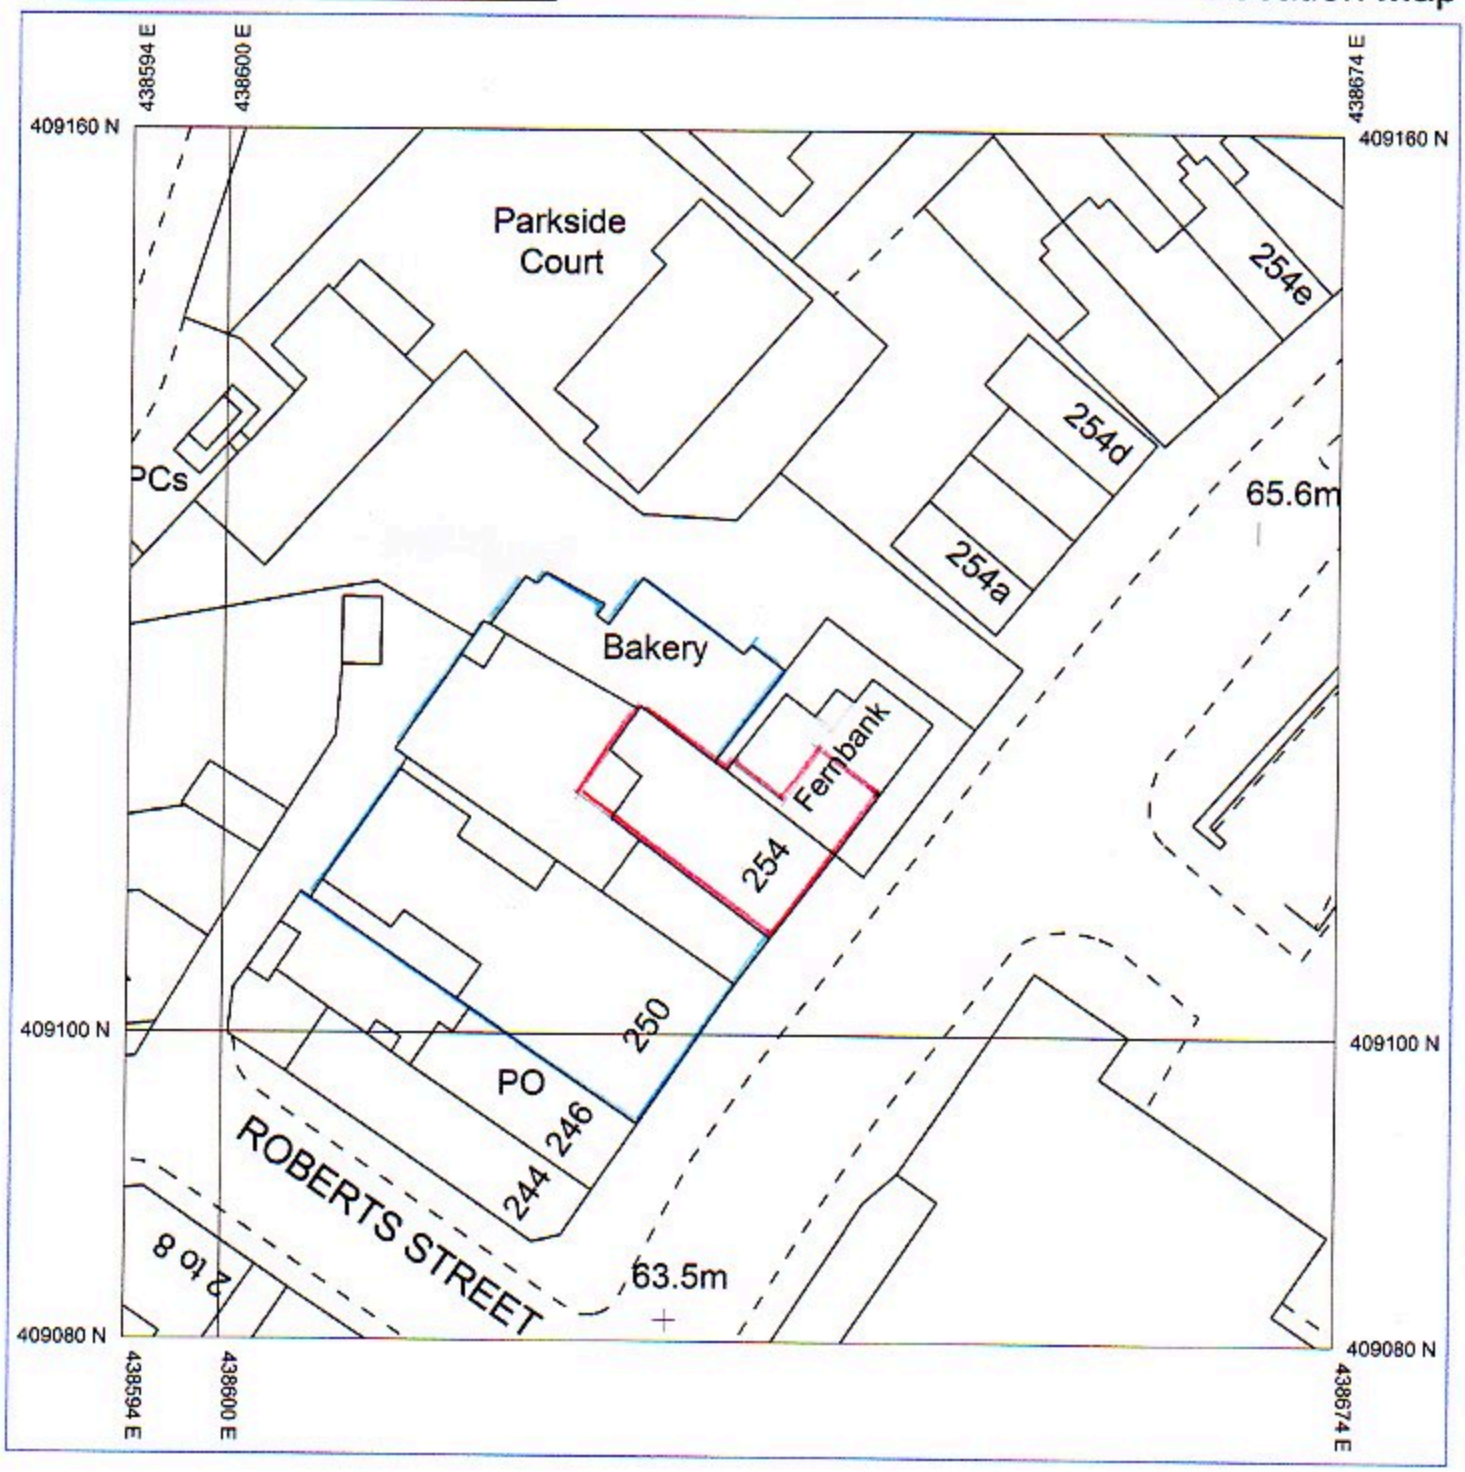

254 Barnsley Road

Cudworth
Barnsley
South Yorkshire
S72 8SS

Produced 20/04/2012 from the Ordnance Survey National Geographic Database and incorporating surveyed revision available at this date. © Crown Copyright 2012

Reproduction in whole or in part is prohibited without the prior permission of Ordnance Survey

Ordnance Survey and the OS Symbol are registered trademarks of Ordnance Survey, the national mapping agency of Great Britain.

The representation of a road, track or path is no evidence of a right of way.

The representation of features as lines is no evidence of a property boundary.

0 8 16

Scale 1:500

Supplied By: **NFS**

Serial number: 001037763

Plot Centre Coordinates: 438634, 409120