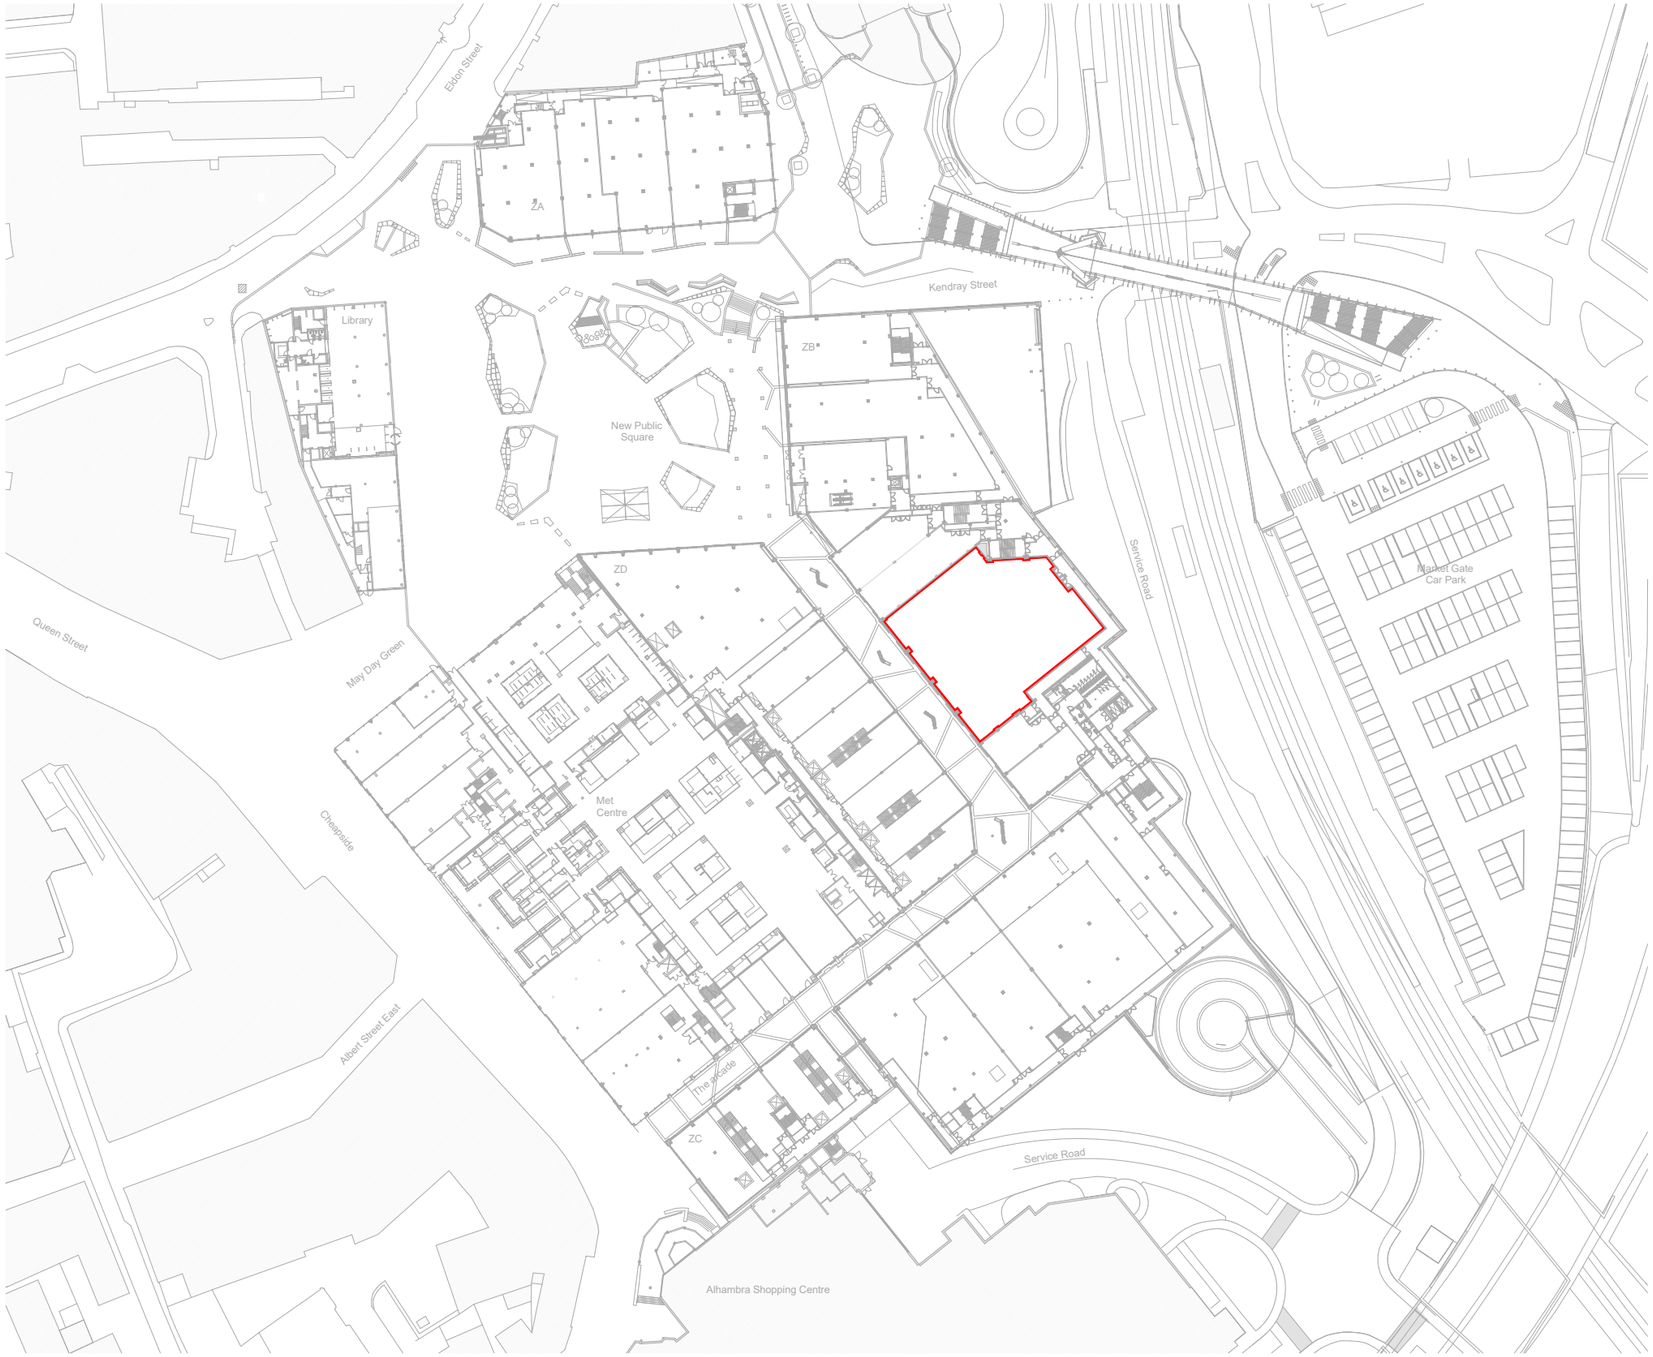


PROPOSED SITE LOCATION PLAN

Scale: 1 : 1250

0 50 100

METERS(1:1250)

IMPORTANT NOTE:

ALL DIMENSIONS AND LEVELS SHOWN ON THIS DRAWING ARE TO BE CHECKED BY THE CONTRACTOR/MANUFACTURER PRIOR TO THE COMMENCEMENT OF ANY WORKS ON SITE OR THE MANUFACTURE OF ANY SITE COMPONENT.
THIS DRAWING IS NOT TO BE SCALED.

DIMENSIONS ARE INDICATED IN MILLIMETRES UNLESS CLEARLY STATED OTHERWISE.

COPYRIGHT OF THIS DRAWING BELONGS SOLELY TO CUBE PSL.

LIMITATIONS & THIRD PARTY CLAUSE:

WHERE PARTS OF THE PROPERTY WERE COVERED OR INACCESSIBLE AT TIME OF SURVER POSITIONS OF ELEMENTS ARE MARKED "ASSUMED" ACCORDINGLY.

N

DEMISE BOUNDARY

REV	DETAILS	DATE	BY

REVISIONS

CLIENT

SPORTSDIRECT.com Retail LTD

PROJECT

UNIT MSU4
THE GLASS WORKS , BARNSLEY

DRAWING TITLE

PROPOSED SITE LOCATION PLAN

DRAWN BY	CHECKED BY
II	DR
DATE	SCALE
26.08.21	1 : 1250 @ A3

DRAWING NO
CPS 20 122 PL 101

PLANNING

cube.
Project Management | Building Surveyors
Heritage Consultants | Design Services
502 Birchwood One | Dewhurst Road | Warrington | WA3 7GB
t: 01925 831 710
e: admin@cubepsl.co.uk | w: www.cubepsl.co.uk