


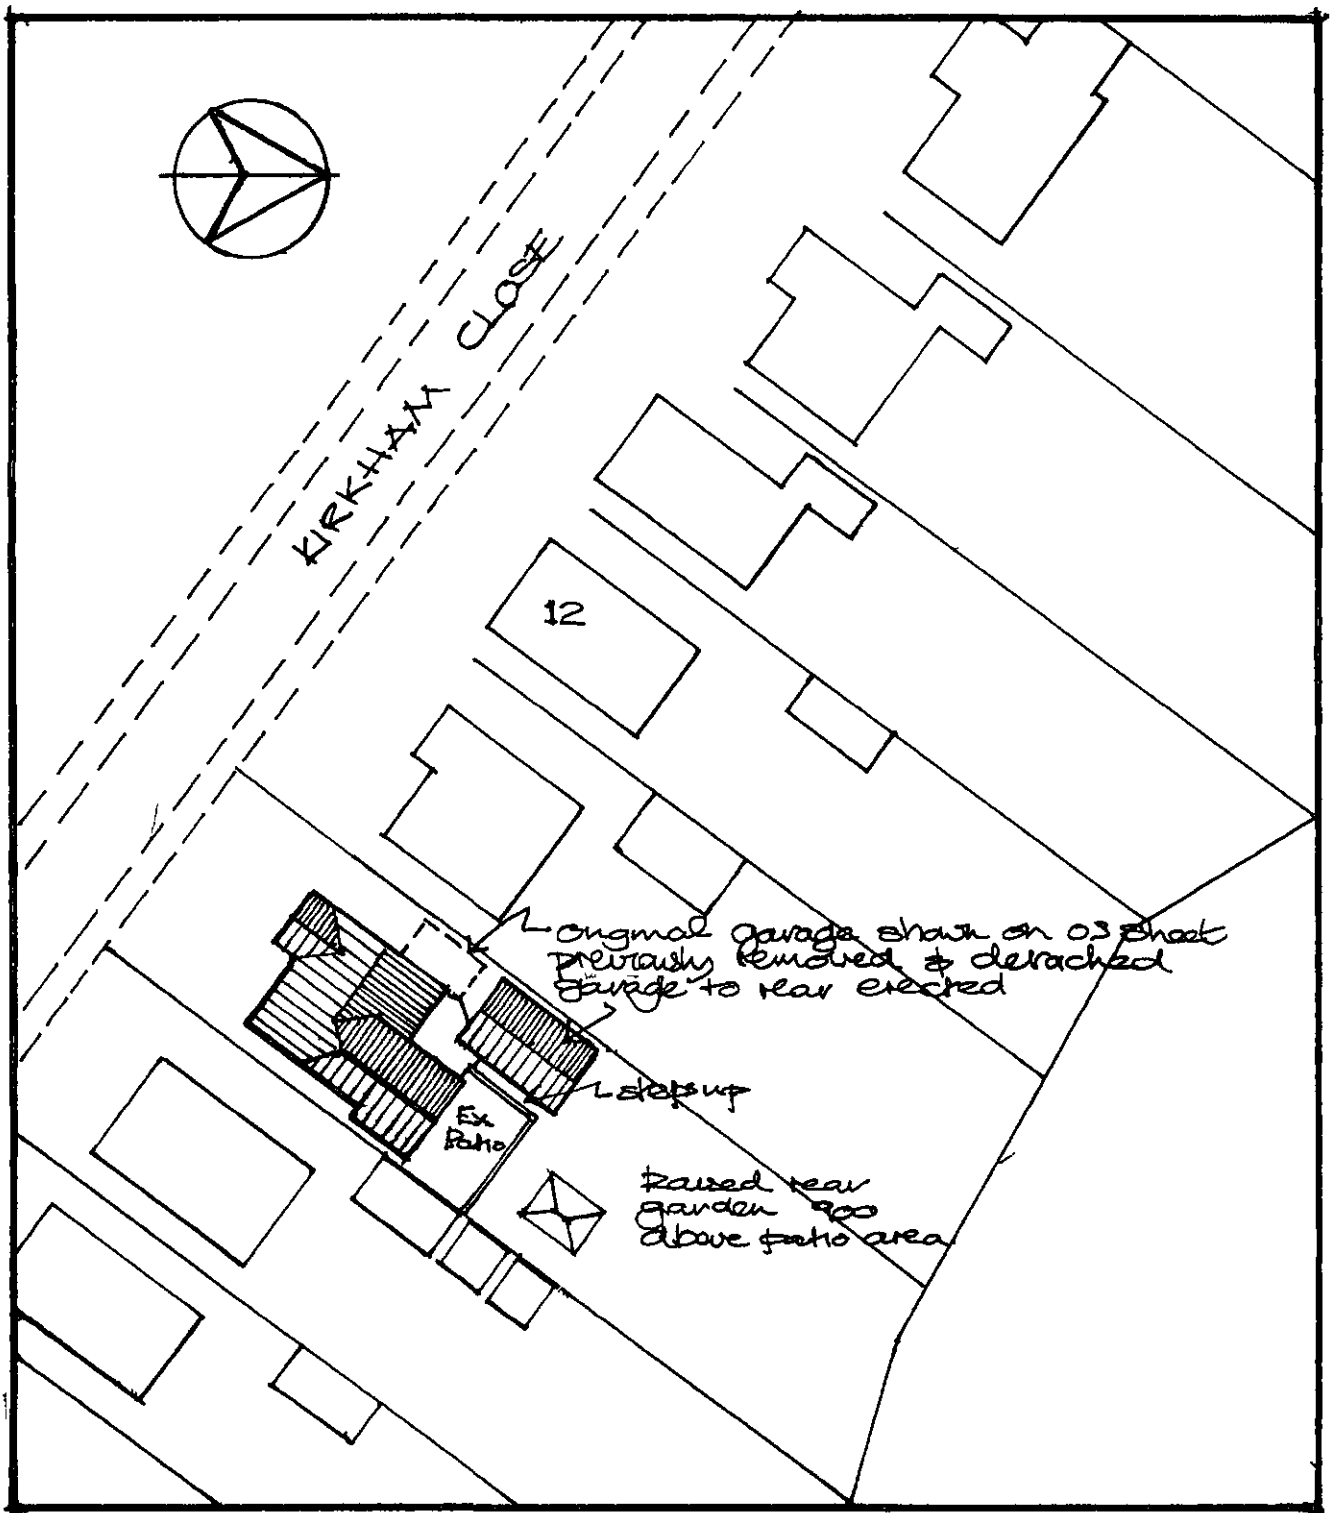

REAR EXTENSION TO NO 8, KIRKHAM CLOSE,
MONK BRETON,
371 2JU

ROOF / BLOCK PLAN

SCALE 1-500

DRWG No CM/MB/3