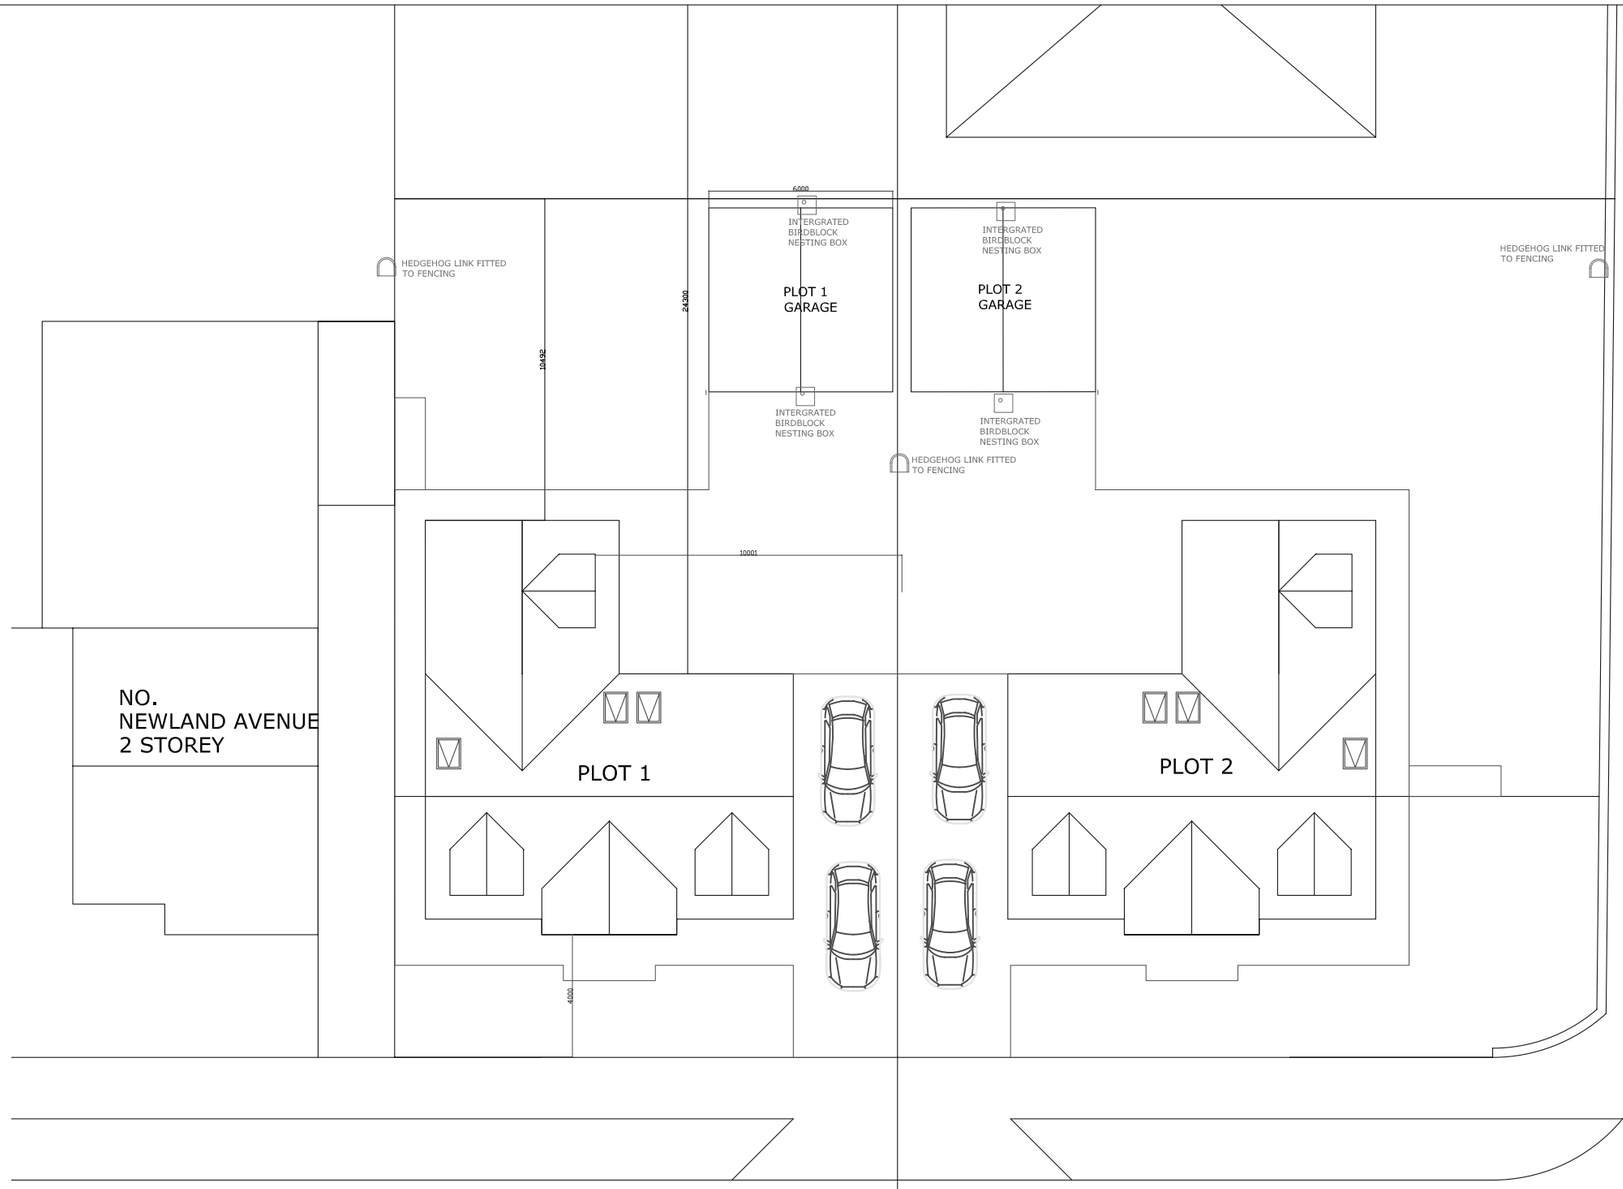

PLANTED HEDGEROWTO CARR LANE
HEDGEROW TO BE PLANTED AS A DOUBLE STAGGERED ROW WITH 5 PLANTS PER METER. WHIPS 40-60CM TALL WITH GRAZING SPIRAL GUARDS
PLANTED NOV-MARCH

SPECIES PROPOSED AND PERCENTAGES REQUIRED
40% HAWTHORN
10% BLACKTHORN
10% HAZEL
5% FIELD MAPLE
5% DOG ROSE
5% GUELDER ROSE
5% SPLINDLE
5% DOGWOOD
5% ELDER
5% HOLLY
5% CRAB APPLE

CARRS LANE

SPECIFICATION

3X HEDGEHOG LINK FITTED TO FENCING

4X INTERGRATED BIRDBLOCK NESTING BOX

PROPOSED SITE LAYOUT

SITE
LAND ADJACENT TO 40 CARRS LANE, CUDWORTH, BARNSLEY

CLIENT
MR T COWLEY

DRAWING TITLE
PROPOSED SITE LAYOUT SHOWING ECOLOGY REQUIREMENTS

DRAWING NO.
26/01

SCALE
1:200 @A3

DATE
21.07.2026

REVISION
/