
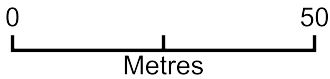


Location plan - 125 Redbrook Road - Location Plan

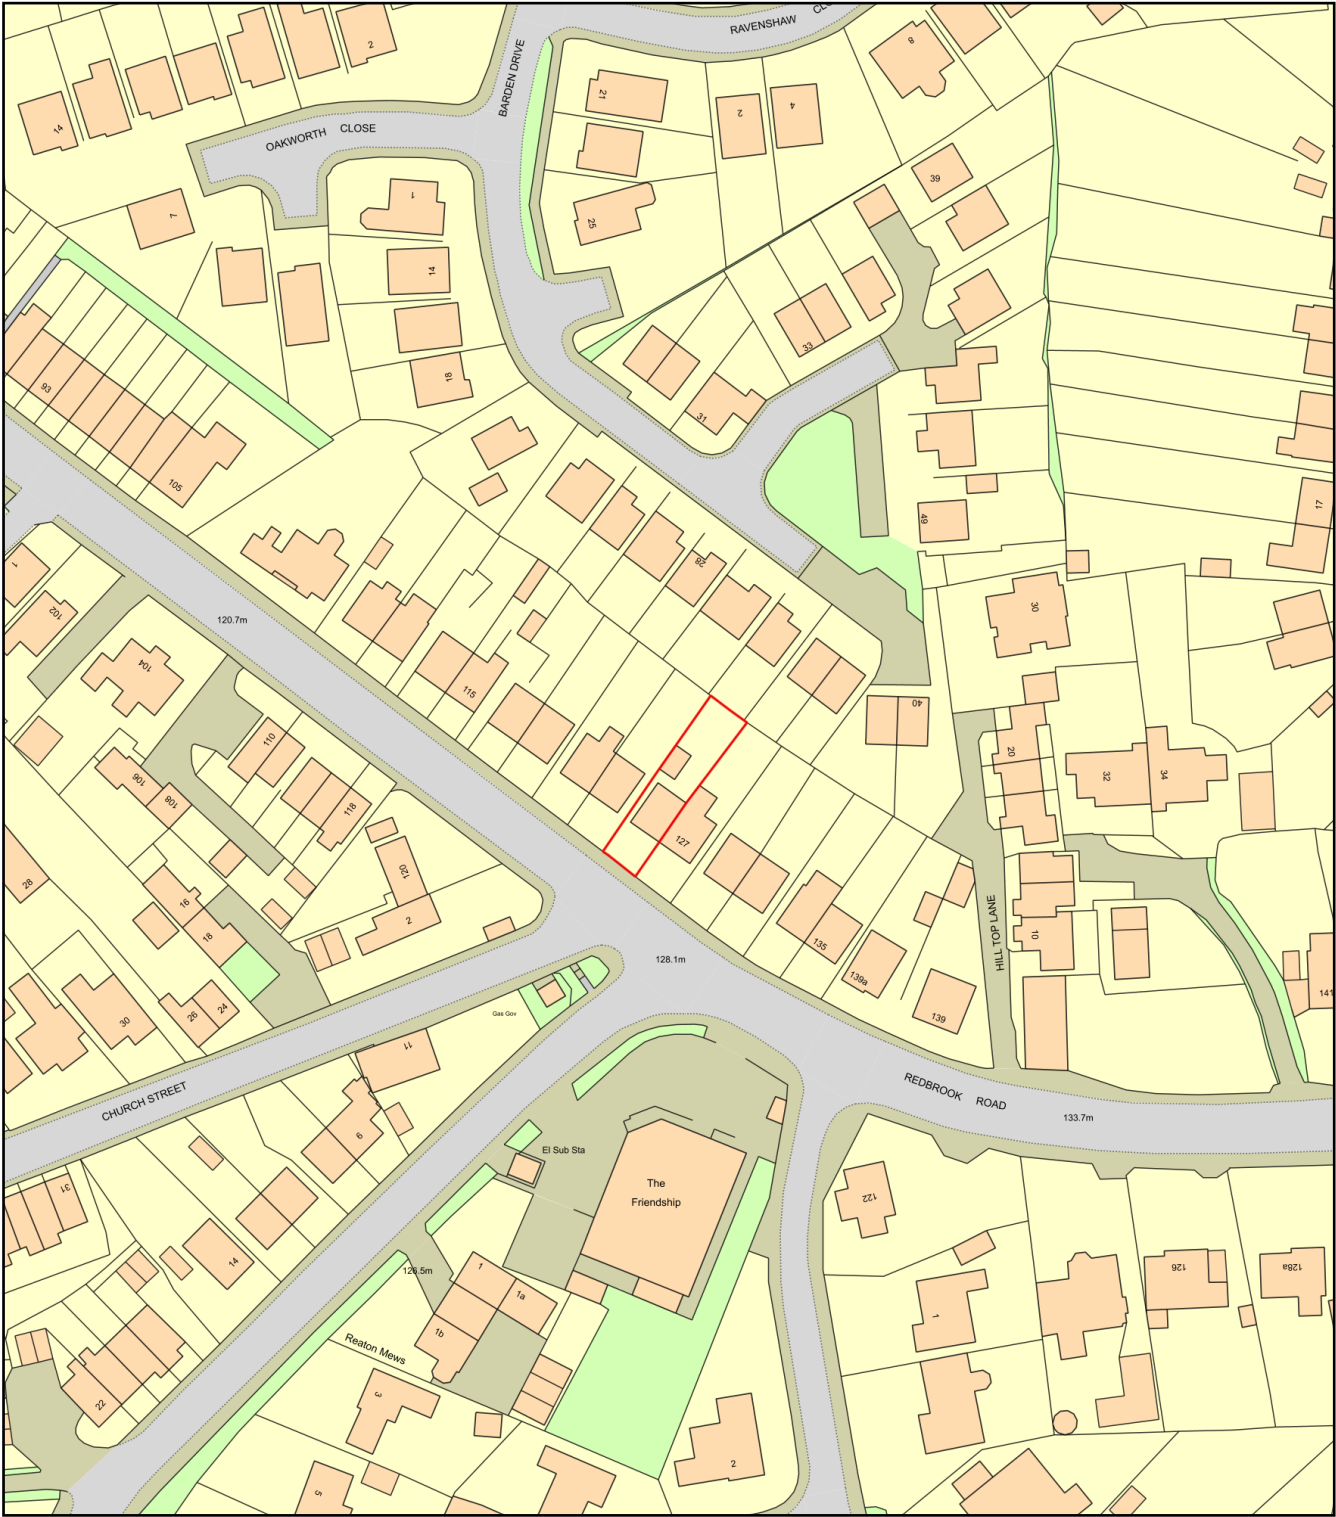

Plan Produced for: **Barnsley Council**
Date Produced: 14 Mar 2026
Plan Reference Number: TQRQM26073090625177
Scale: 1:1250 @ A4