



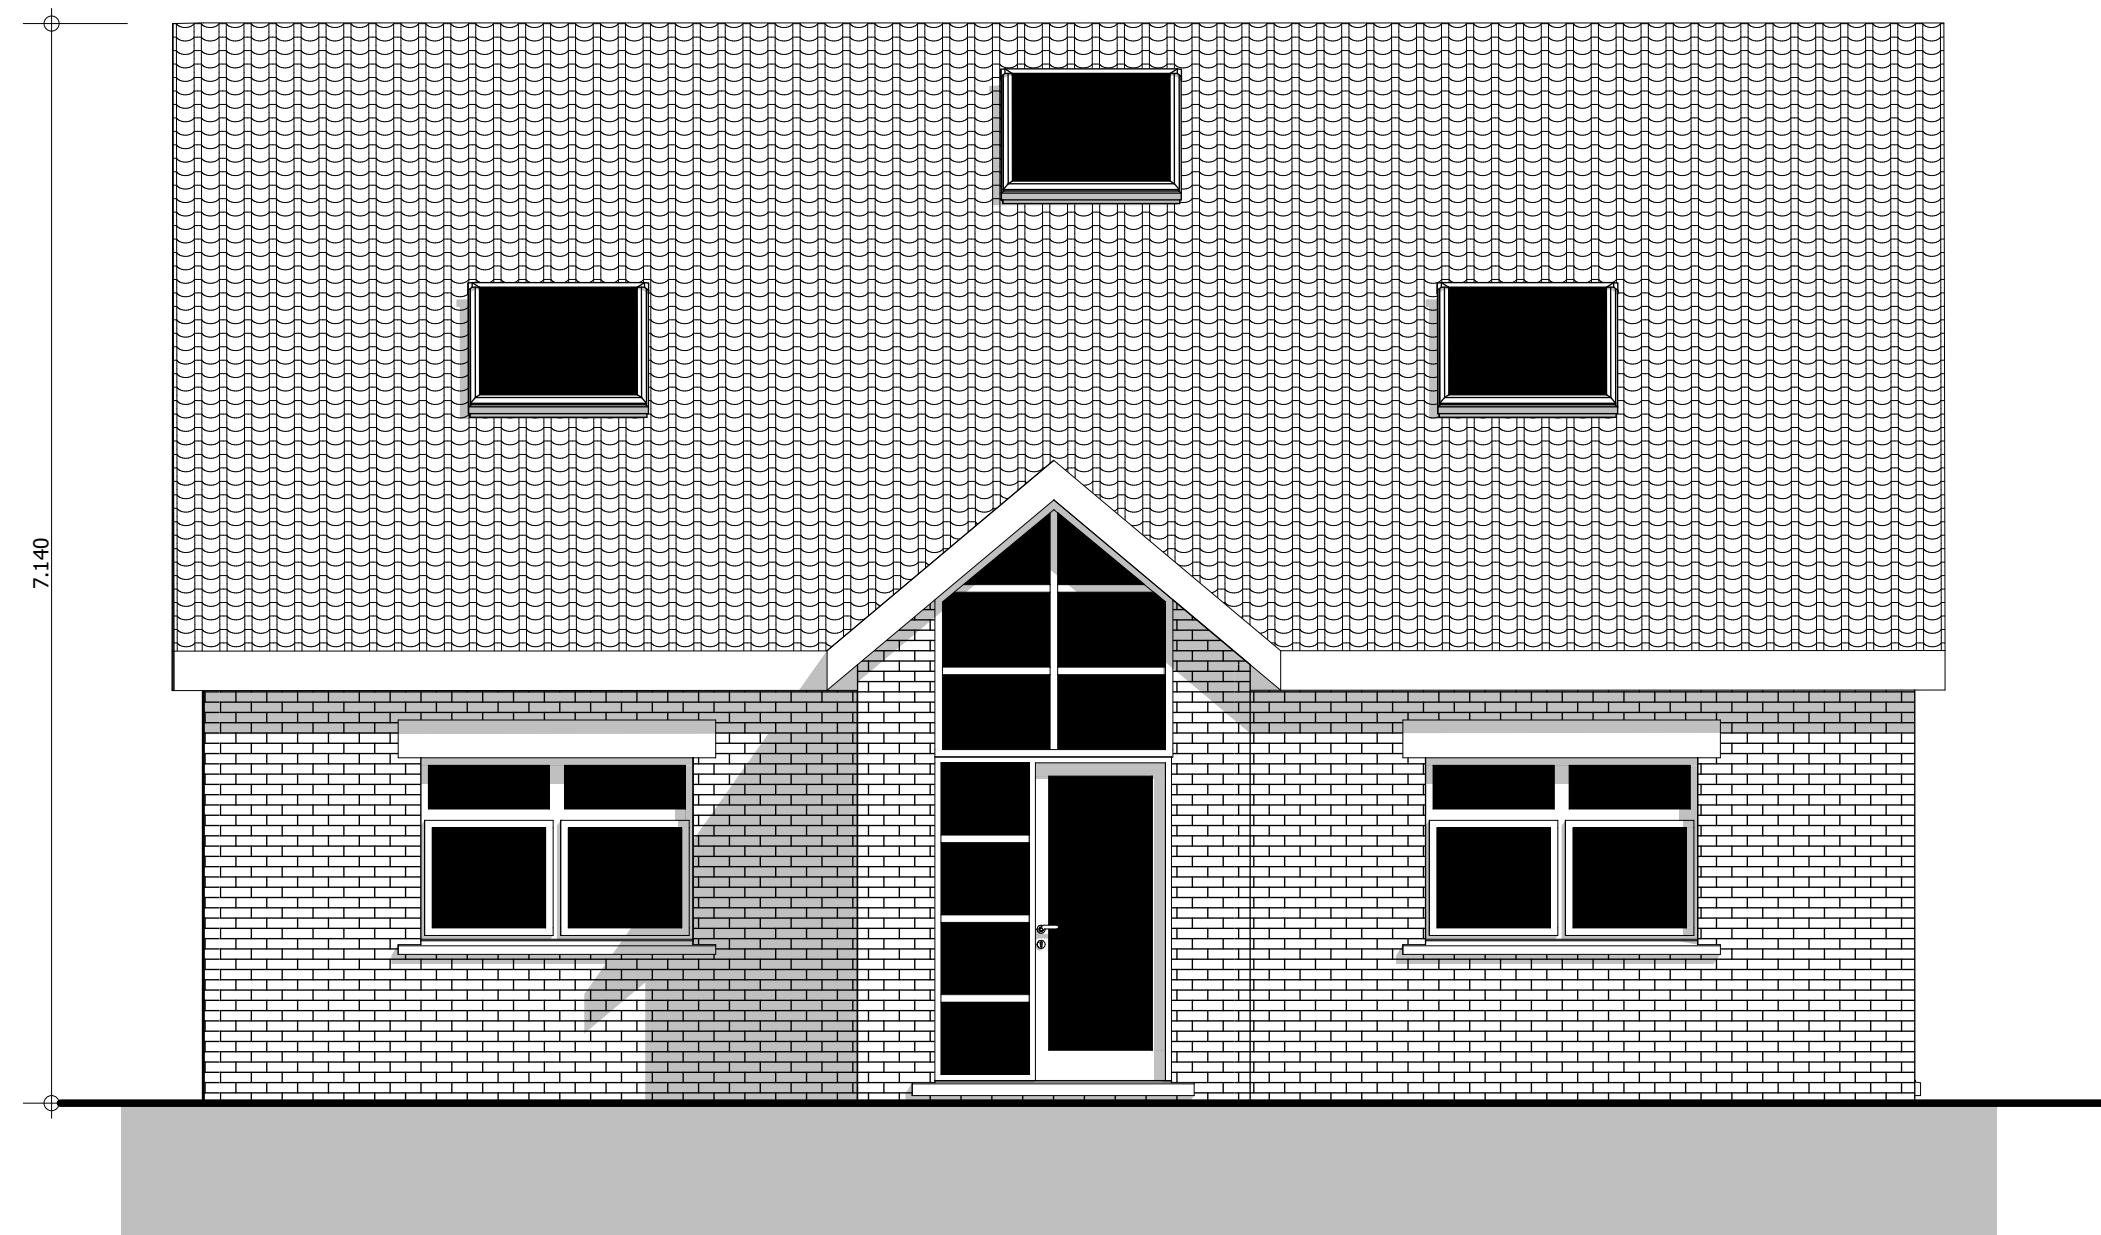


A15 Elevation (1) 1:50

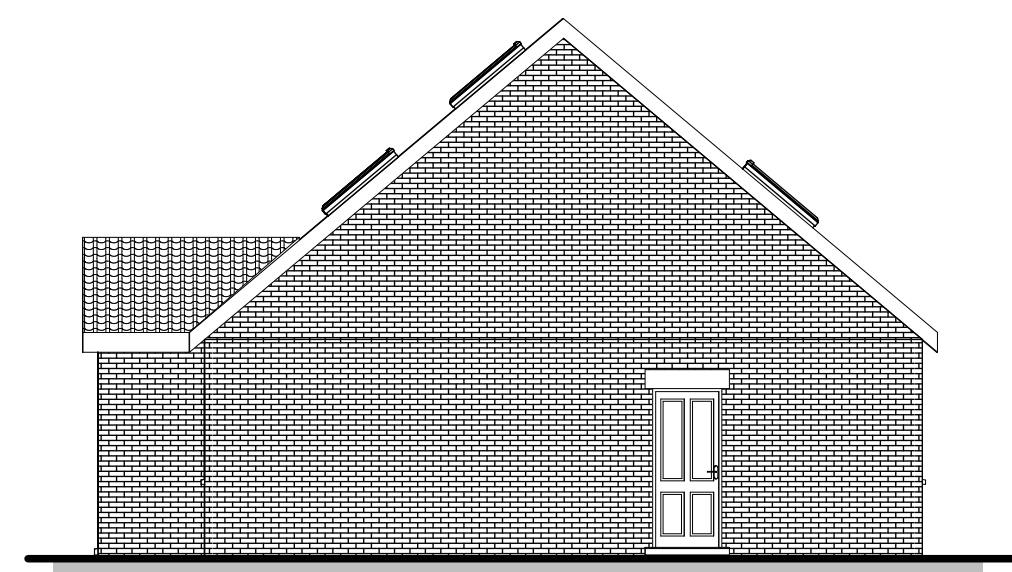


A17 Elevation (1) 1:50




A19 Elevation 1:100

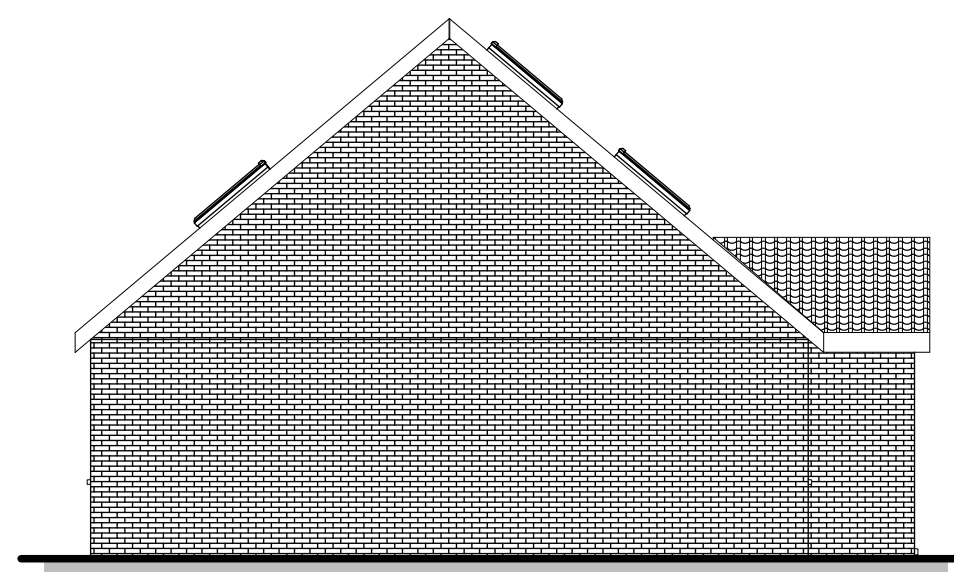

A20 Elevation 1:100

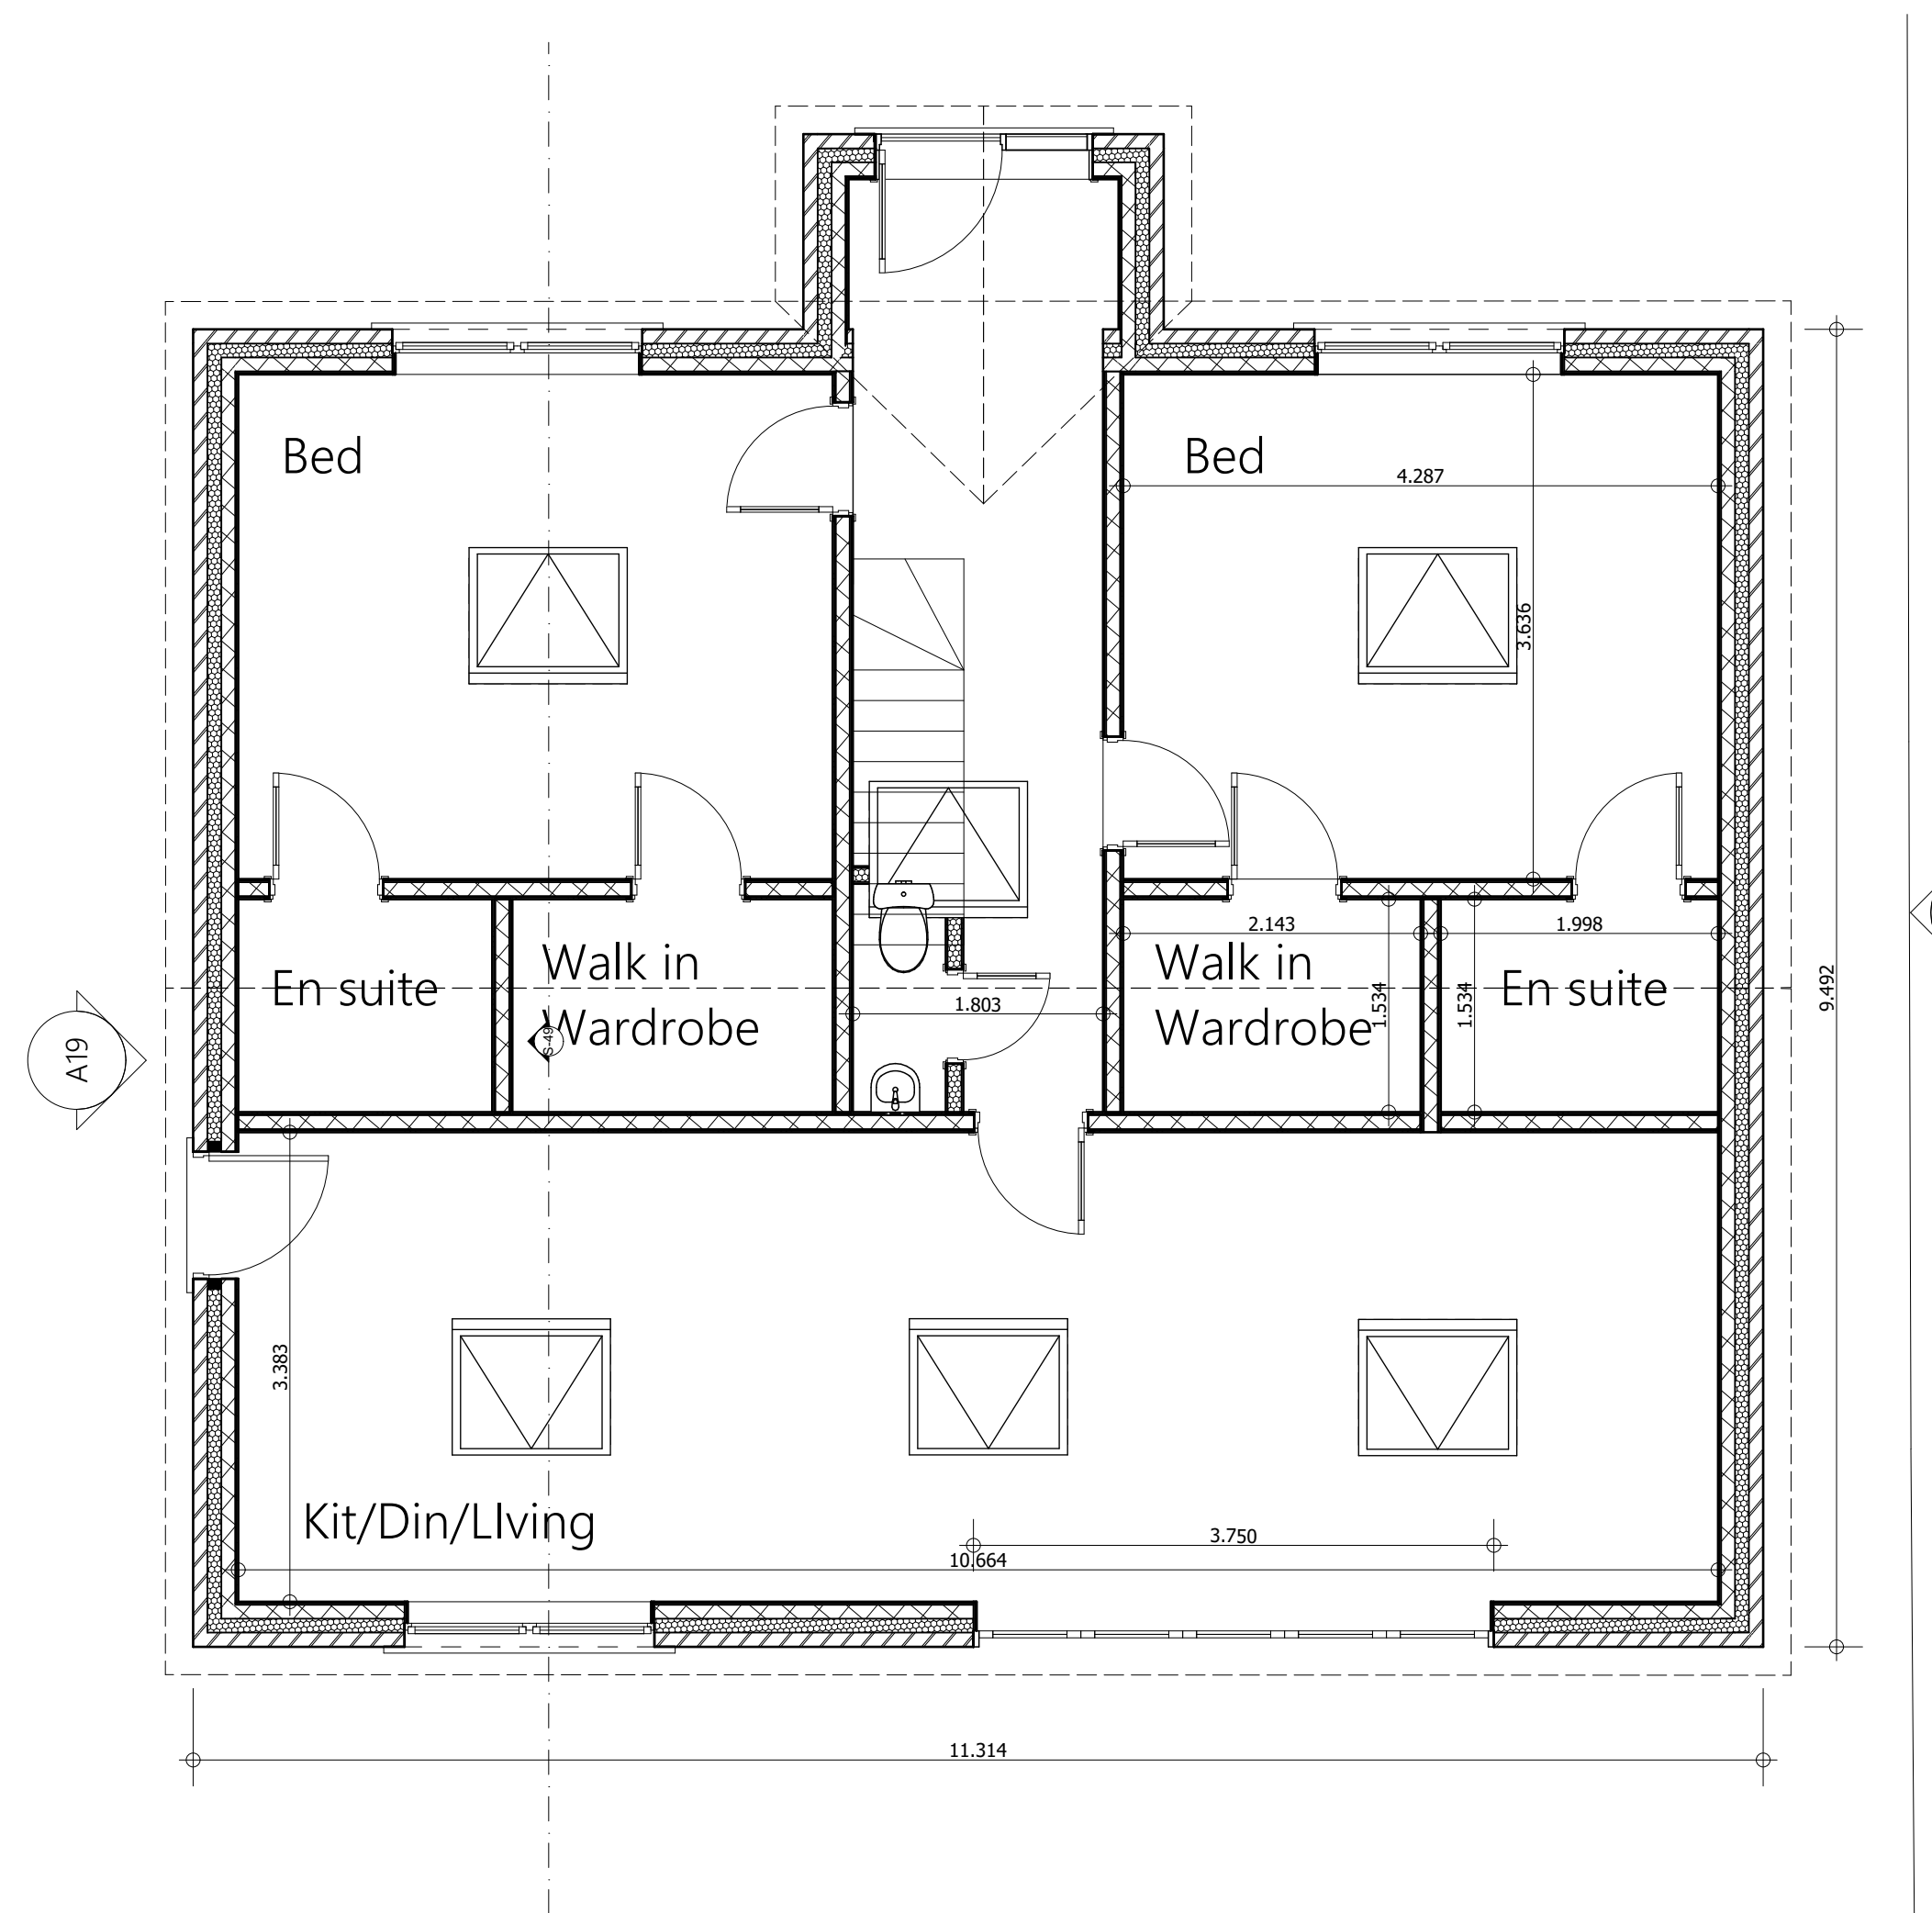

0 18 (20) 1:50

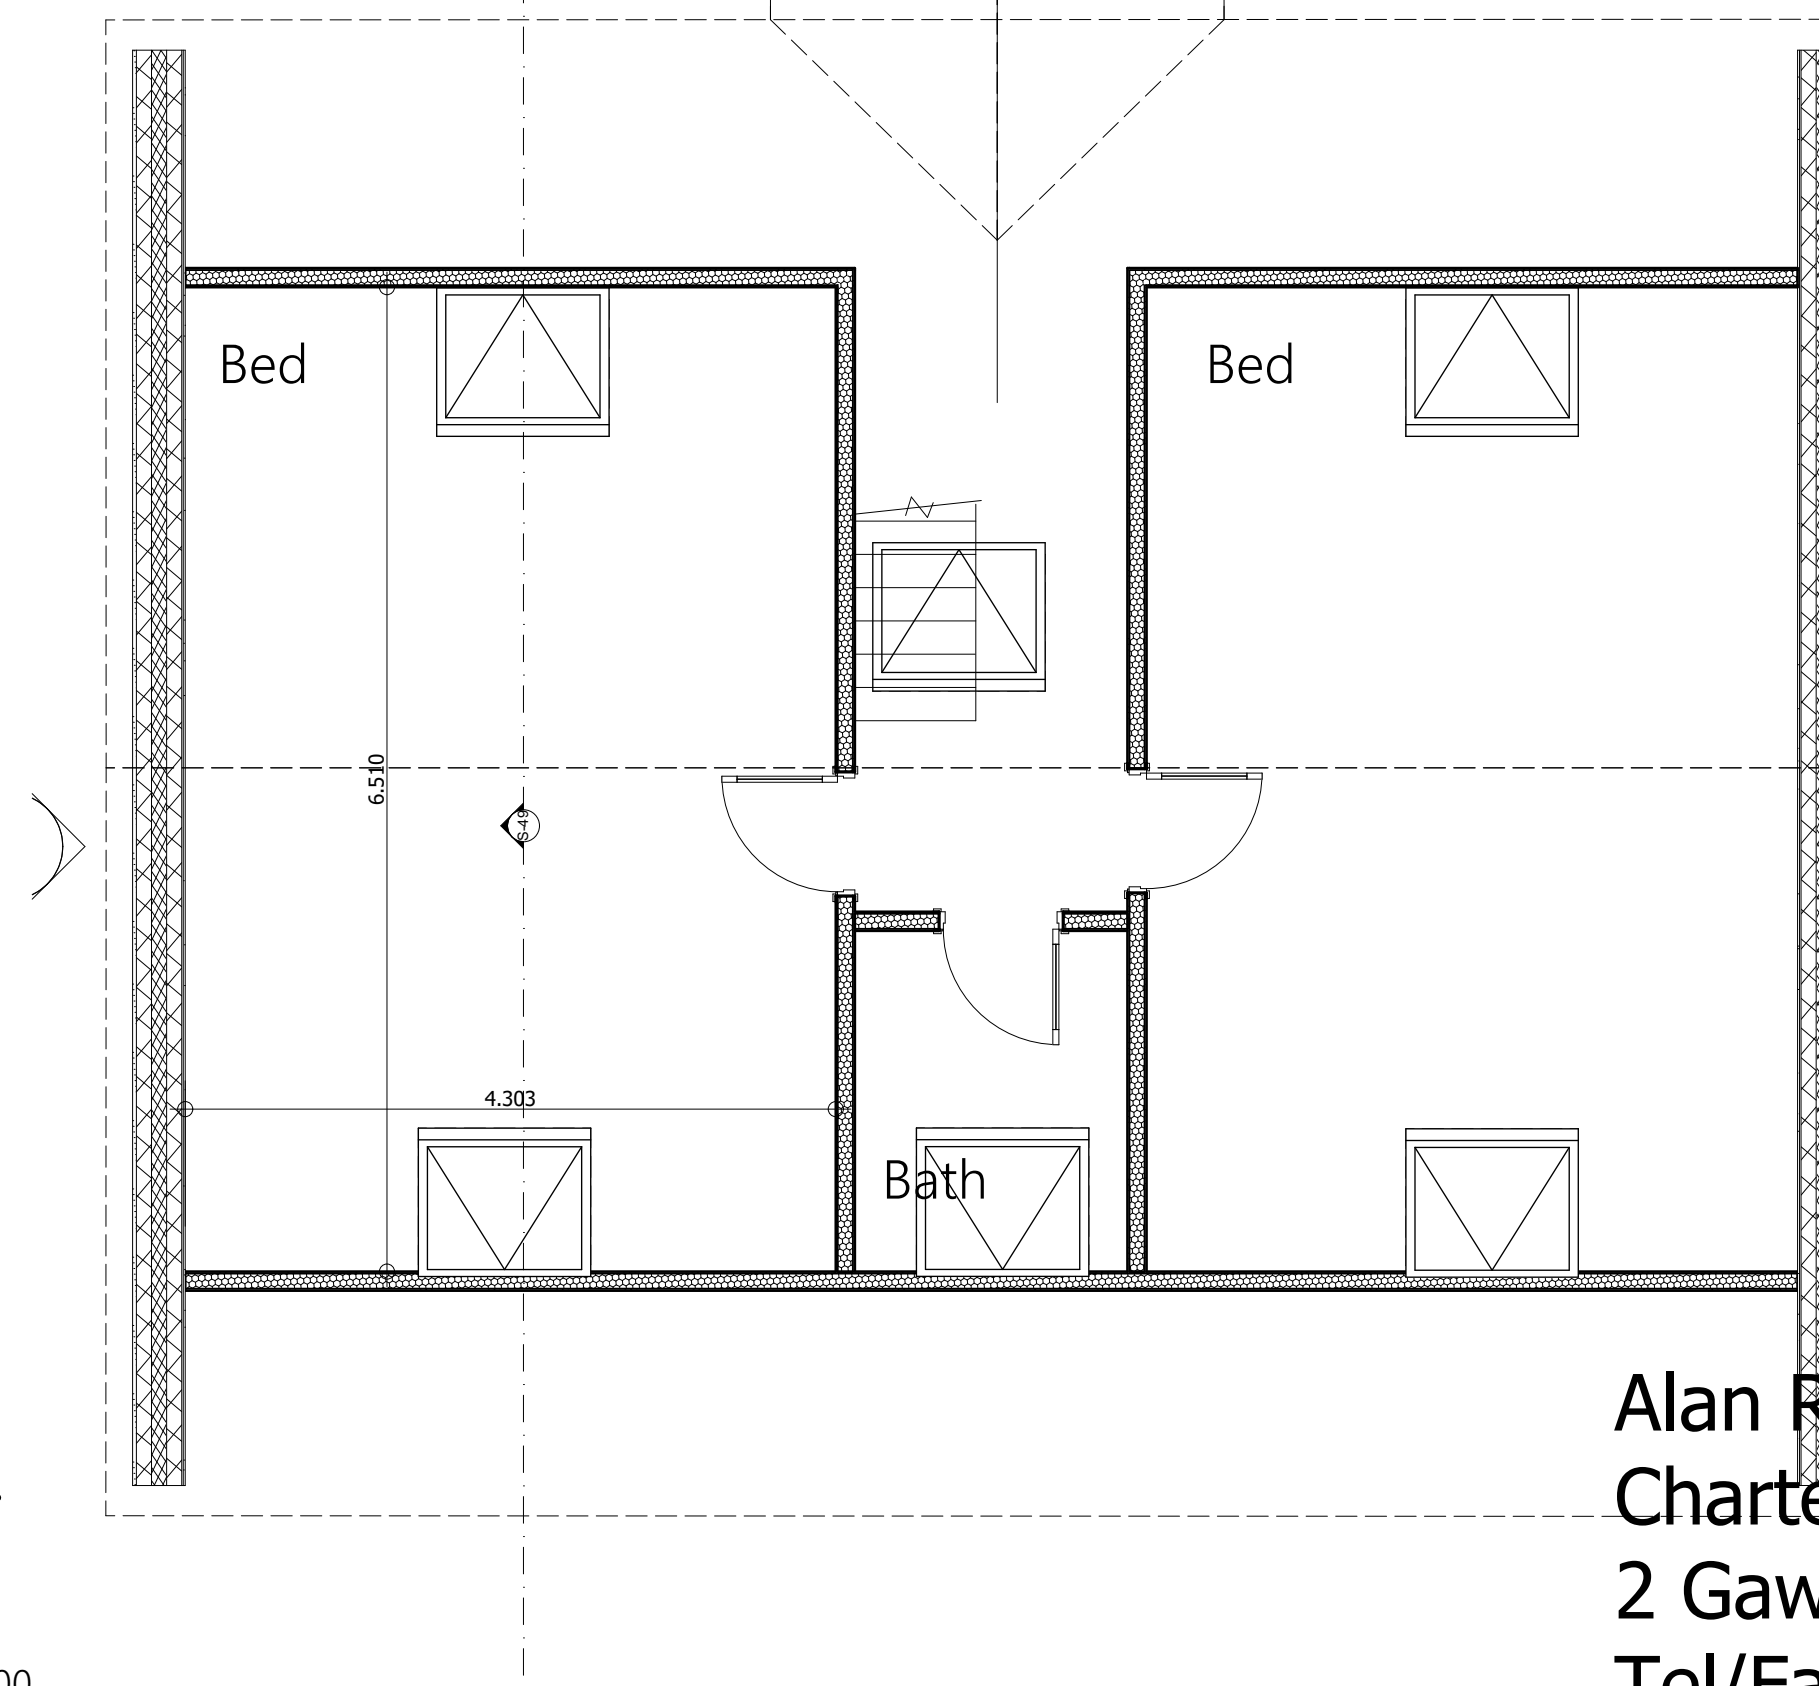

1 Story (7) 1:50

RevID	ChID	Change Name	Date

Client: Masters


Project: Proposed Demolition of Existing Bungalow and detached garage and construction of new Residential Dwelling with Integrated Garage

Drawing Title: As Existing elevations and plan

Scale: 1:50, 1:100 **Date:** 11/07/2022

Drawn By: AR **Rev:**

Drawing Nr: 1

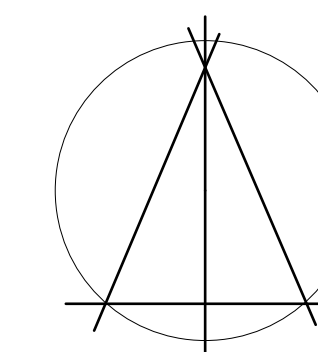

Alan Robinson
Chartered Architect BA Dip Arch RIBA BSc (Hons)
2 Gawber Road, Barnsley S75 2AF
Tel/Fax 01226 286066
Mob: 07947808933