Roof Construction:
KINGSPAN KS 1000 RW 80mm thick
Trapezoidal composite roof panels on
Purlins. Colour - RAL 7016 (Anthracite)

200 PHOTOVOLTAIC SOLAR PANELS:
Axicte or similar approved
to specialists details

'Latchways' or equal approved guided type fall arrest & mansafe system for composite membrane covered roof panels by specialist contractor within roofing contractor's package - to NBS spec N25
NB: fall arrest information shown here is intended as indicative layout only. Project specific designs, drawings and specifications are to be prepared by the specified specialist contractor for each and every project.

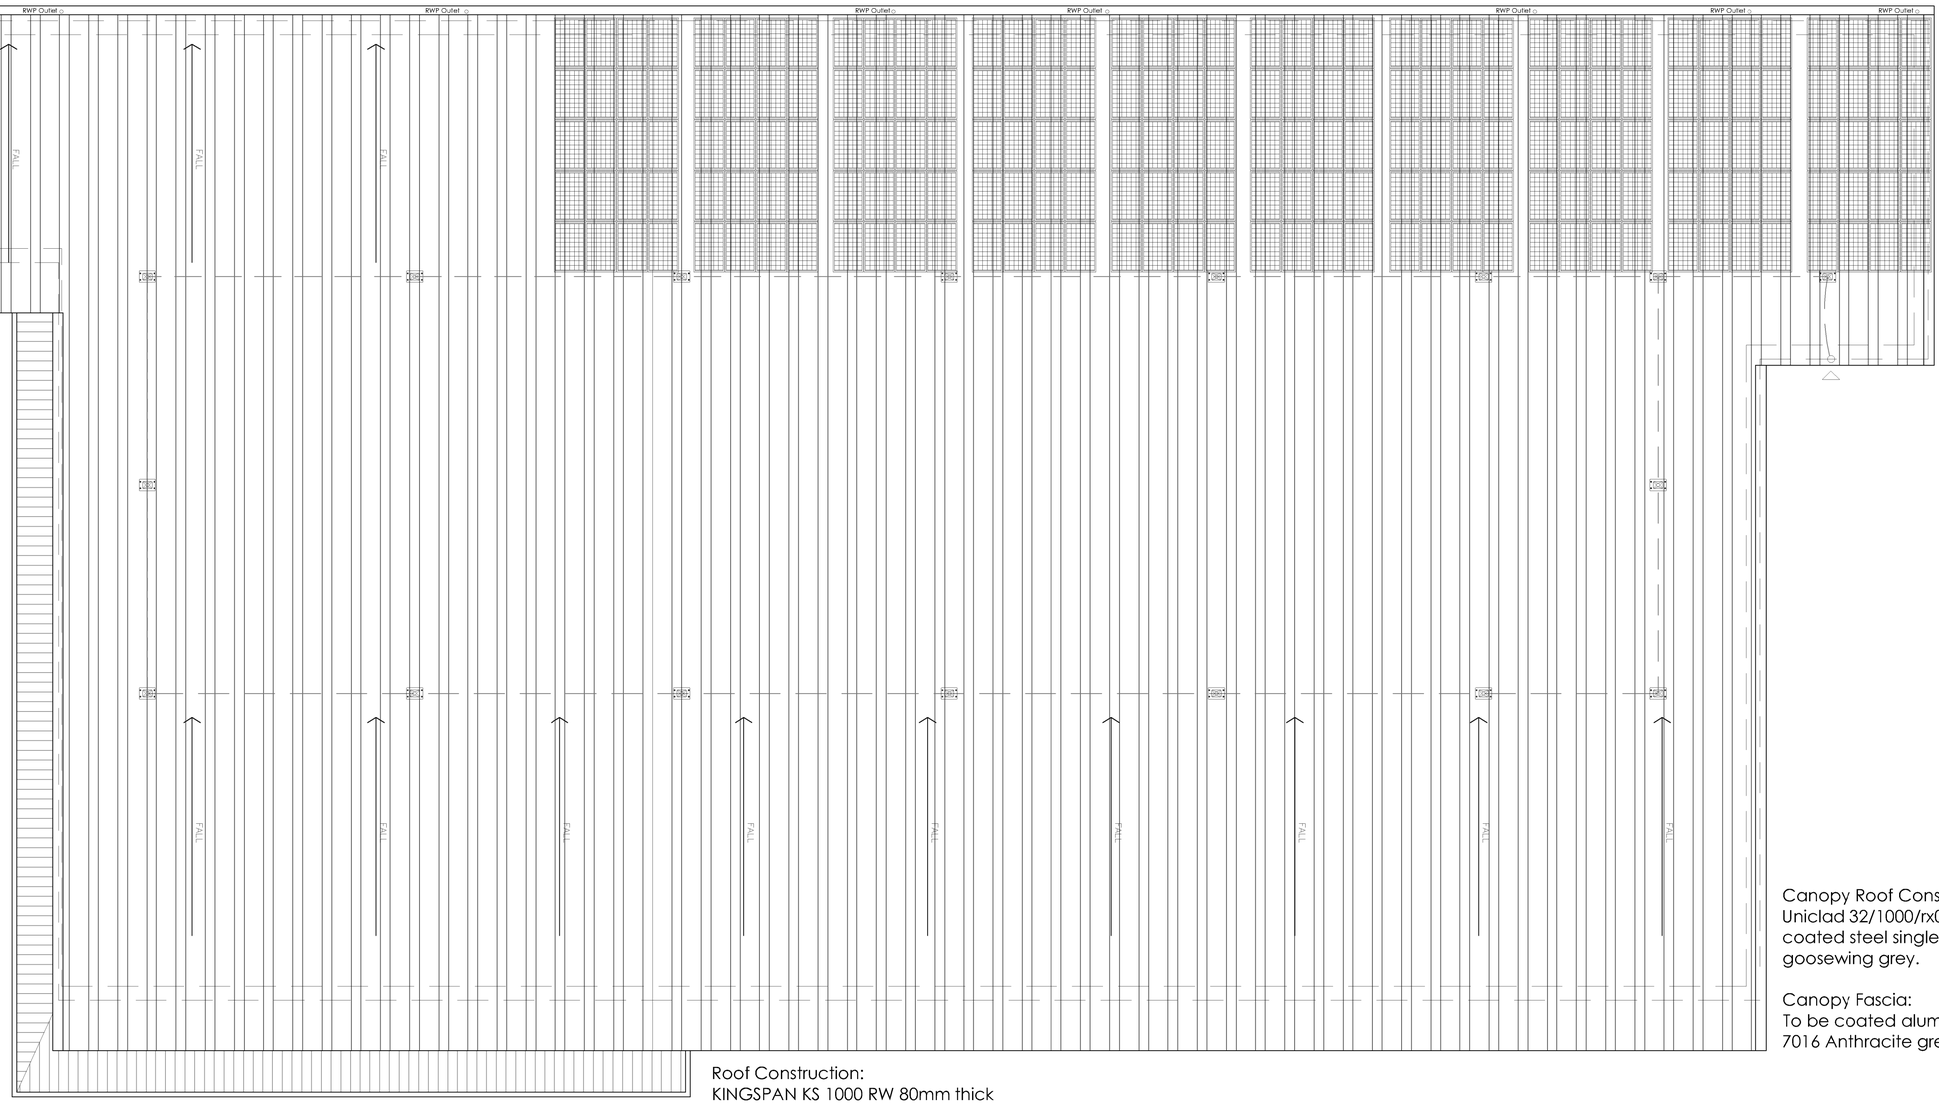

Canopy Roof Construction:
Uniclad 32/1000/rx0.7mm plastisol coated steel single skin sheet. Colour goosewing grey.

Canopy Fascia:
To be coated aluminium colour RAL 7016 Anthracite grey

Roof Construction:
KINGSPAN KS 1000 RW 80mm thick
Trapezoidal composite roof panels on
Purlins. Colour - RAL 7016 (Anthracite)

Rev	Date	Description	Rev By	Ch'k'd By
D	07.11.18	PV Panels added	RM	LJ
C	02.11.18	Store updated to 1115 Store Type	RM	LJ
B	23.10.14	Updated inline with new store layout	LH	NJC
A	12.08.14	Updated inline with new store layout	LH	NJC

Project Title	Proposed Development High Street Royston
Client	Aldi Stores Ltd
Status	Planning
Scale	1:100
Drawing Size	A1
Drawn By	LH
Checked By	JDB
Date	02/14
Drawing Title	Proposed Roof Plan
Job-Dwg No	1124-104
Rev	D

THE HARRIS PARTNERSHIP WAKEFIELD
2 St. Johns North, Wakefield, WF1 3QA
t. 01924 291 800 f. 01924 290 072

THE HARRIS PARTNERSHIP MANCHESTER
2nd Floor, Carvers Warehouse,
77 Dale Street, Manchester, M1 2HG
t. 0161 238 8555 f. 0161 244 5809

THE HARRIS PARTNERSHIP MILTON KEYNES
The Old Rectory, 79 High Street
Newport Pagnell, MK 6AB
t. 01908 211 577 f. 01908 211 722

THE HARRIS PARTNERSHIP READING
101 London Road, Reading, RG1 5BY
t. 0118 950 7700 f. 0118 956 8642

THE HARRIS PARTNERSHIP
ARCHITECTS
www.harrispartnership.com

CAD file reference

This drawing is copyright and may not be reproduced in whole or part without written authority. Do not scale off this drawing.