




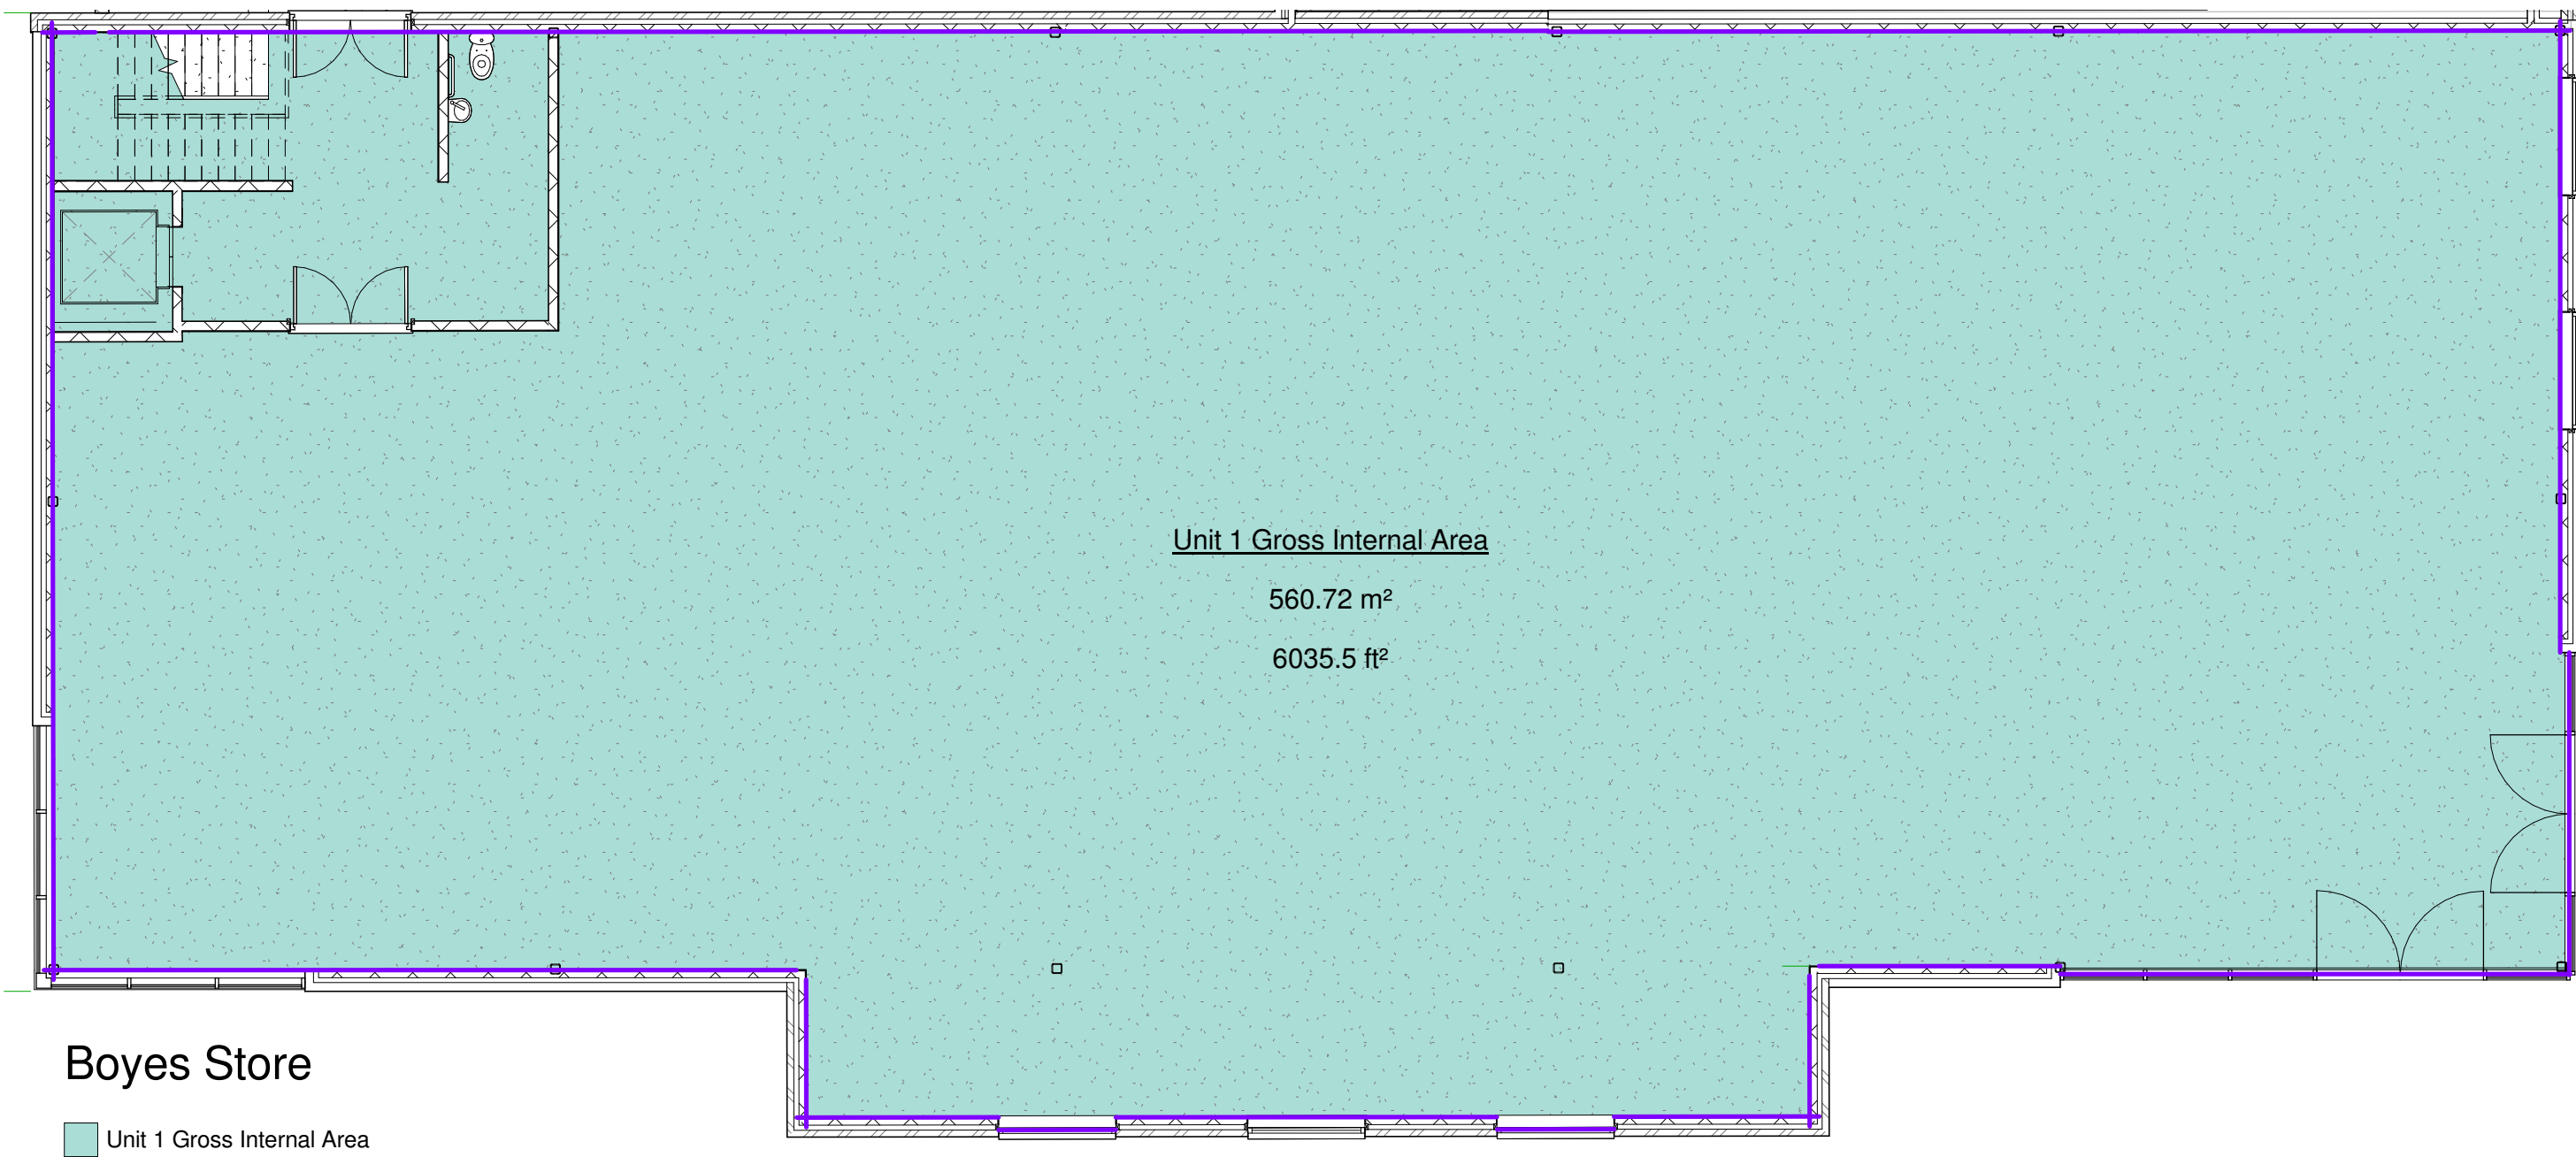

4 **Boyes Unit 1 GIA Ground Floor Floor**
1 : 100

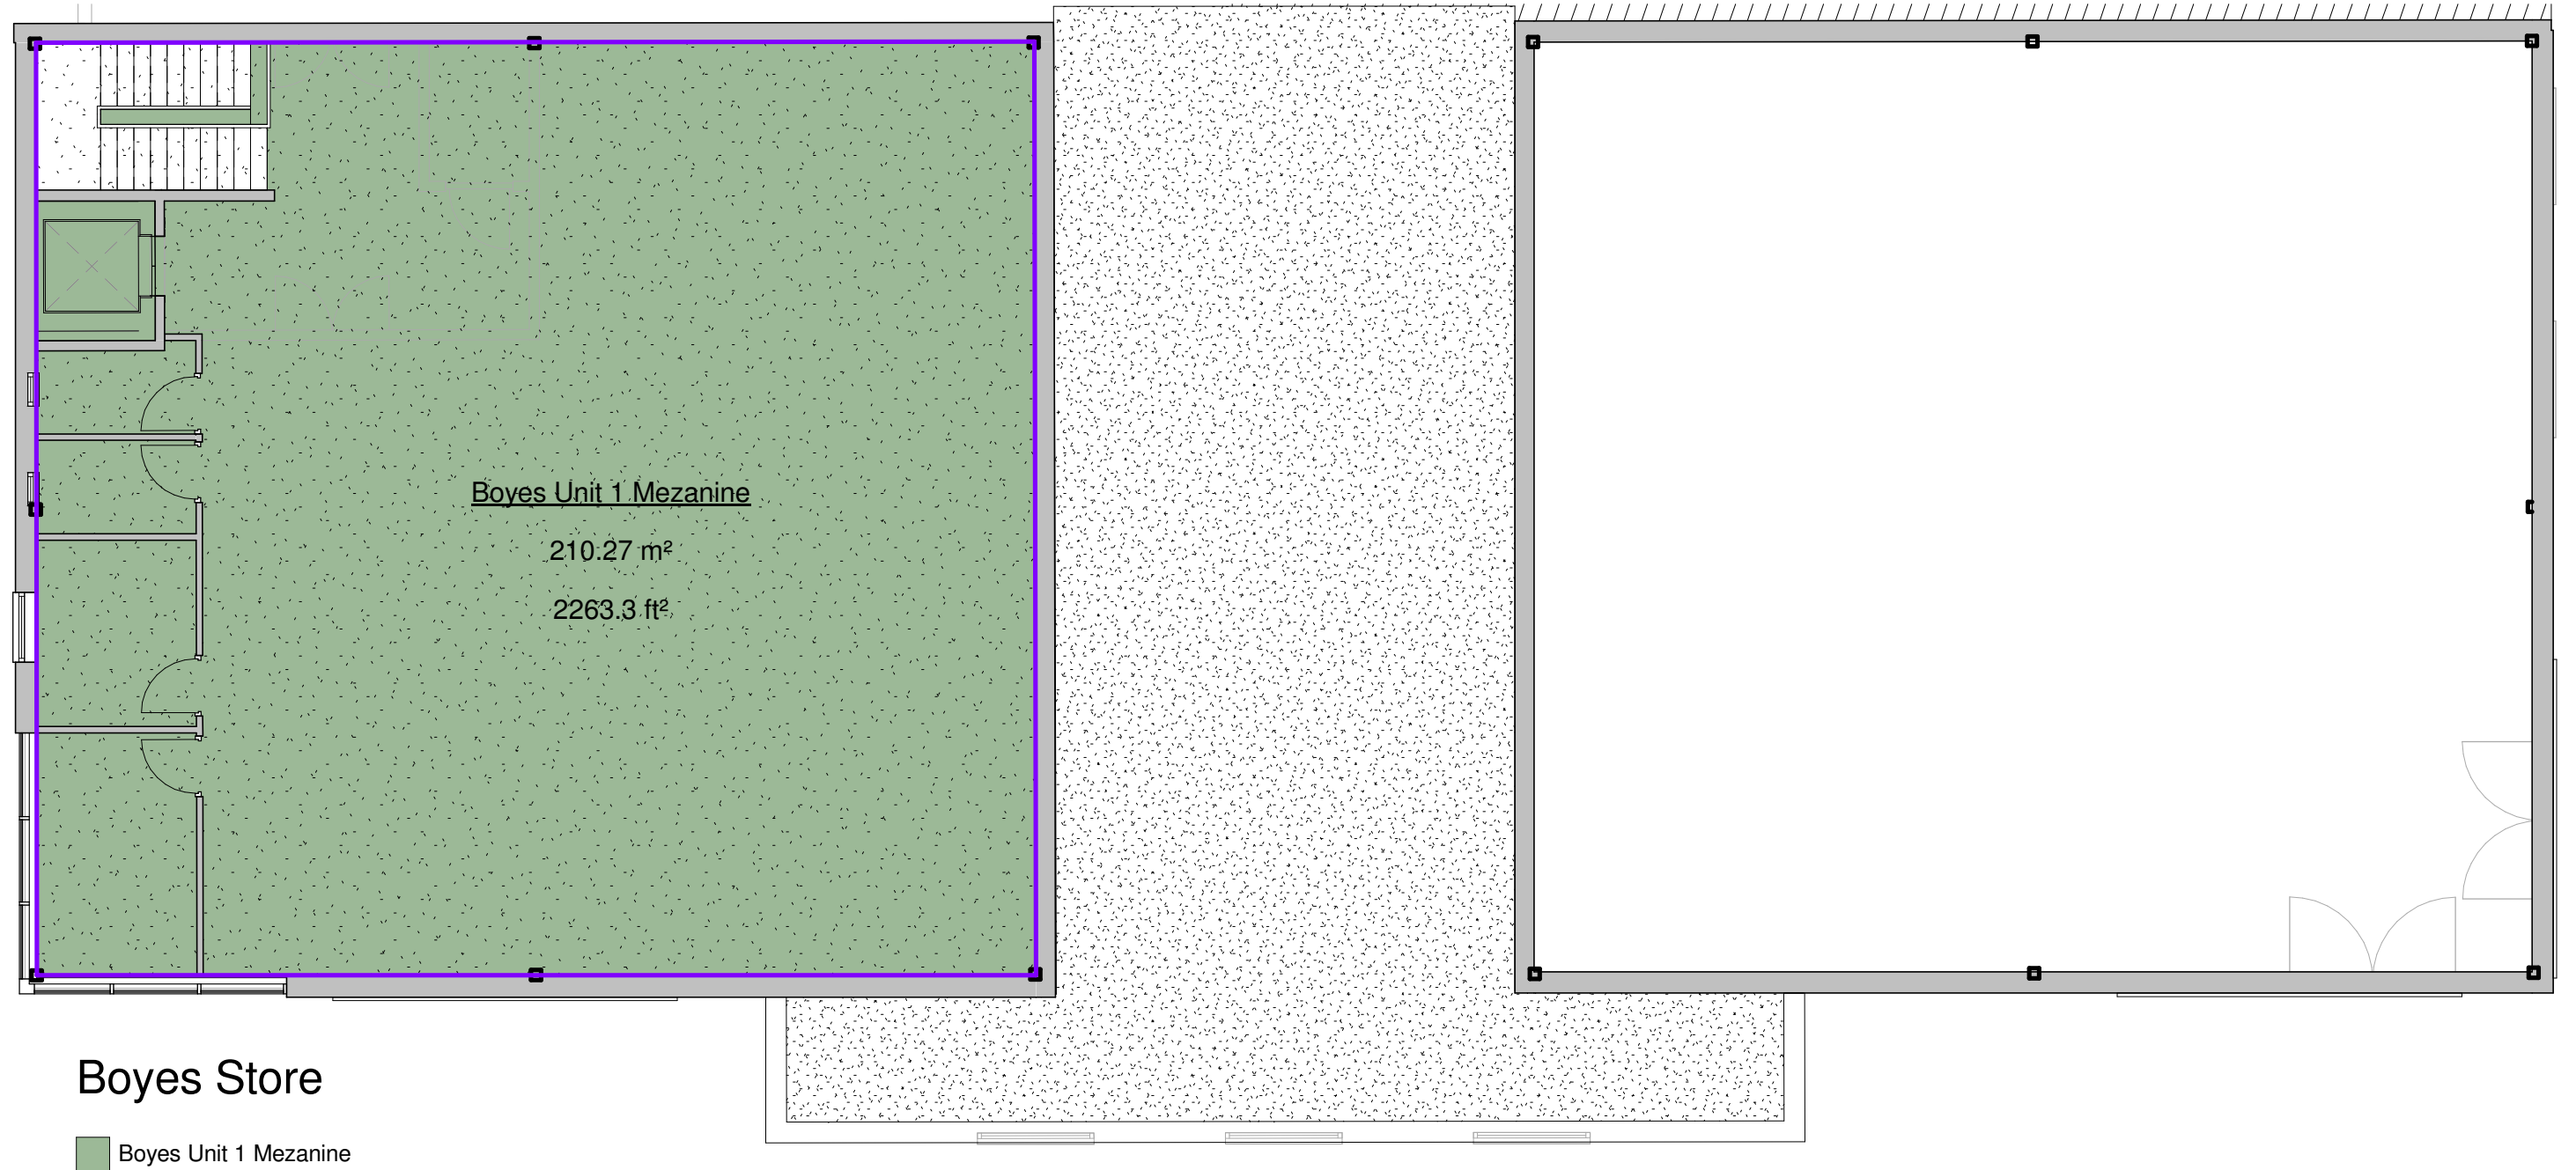

3 **Boyes Unit 1 GIA Mezzanine**
1 : 100

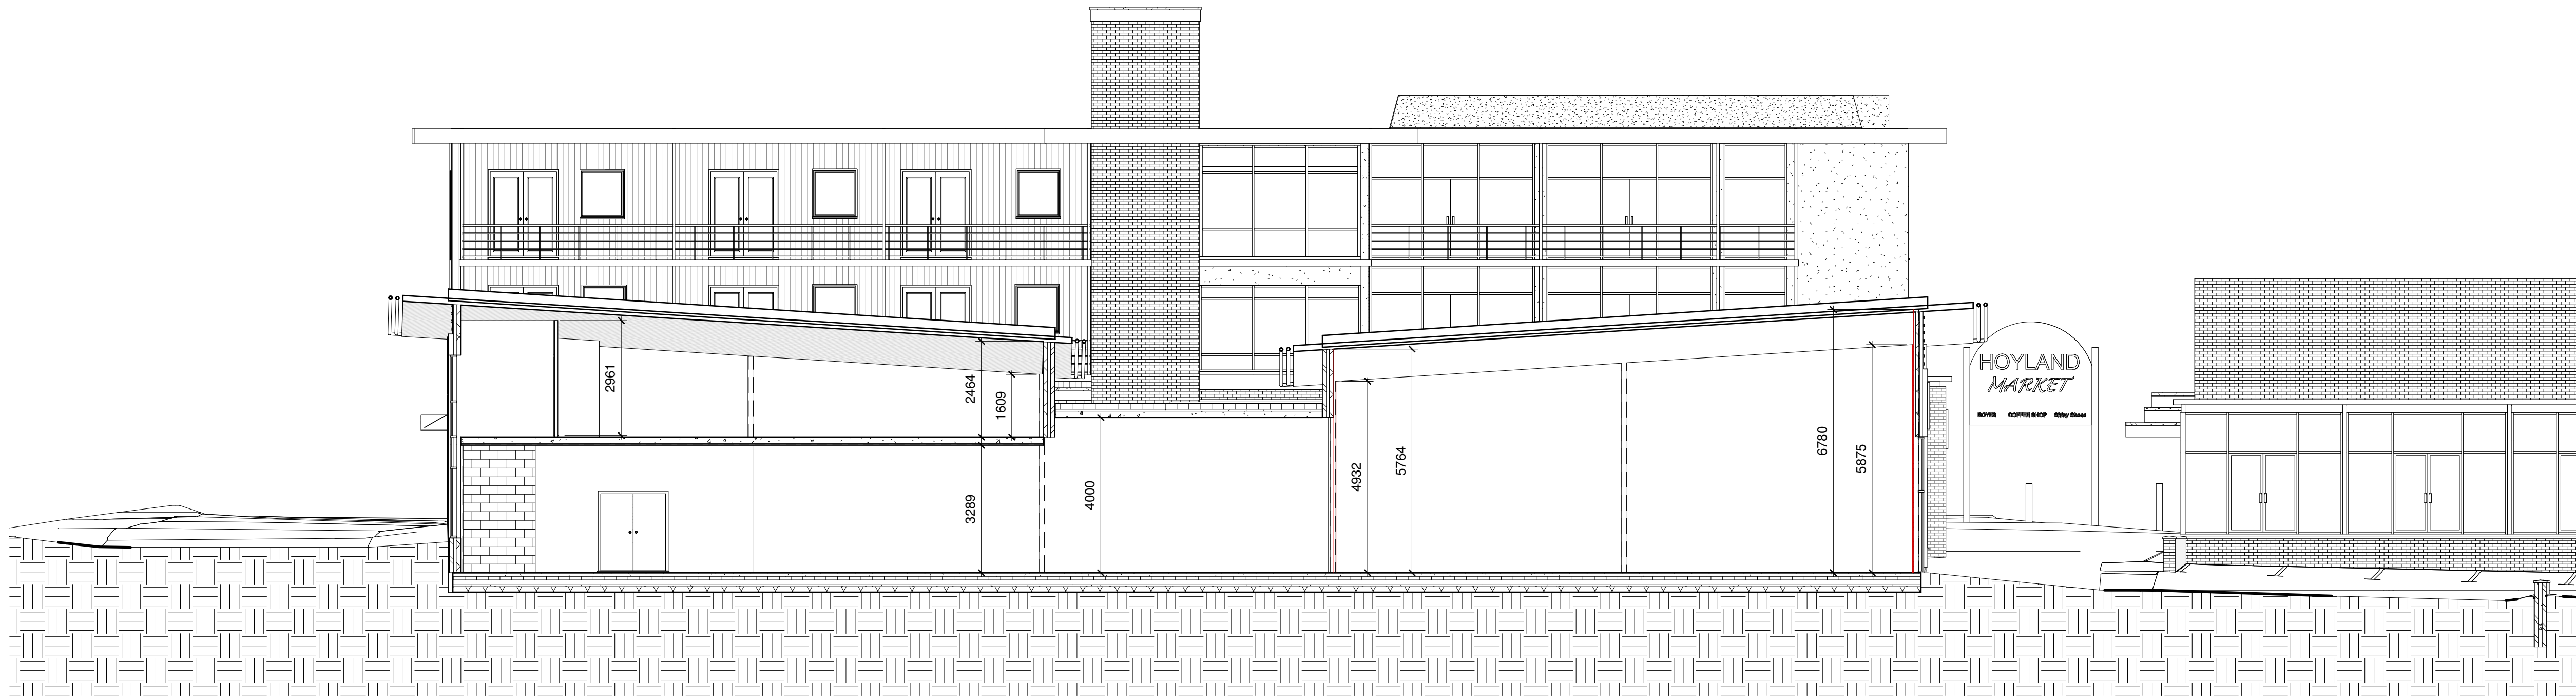

1 **Boyes Store Section**
1 : 100

Rev	Date	Drawn	Description

WhiteDesign 

Client:
RESILIENTI

Project:
HOYLAND SITE C

Title:
Boyes Area Plans and Section

Scales: 1:100	Drawn: SL	Date: 20/05/2015 18:48:42	Checked: KU
------------------	--------------	------------------------------	----------------

Drawing no: 0013.10.02 124	Rev:
-------------------------------	------

The White House, 24a St Andrews Road, Sheffield, S11 9AL
T: 0114 226 0255 F: 0114 226 0256
E: office@whitedg.co.uk W: www.whitedg.co.uk

PLANNING