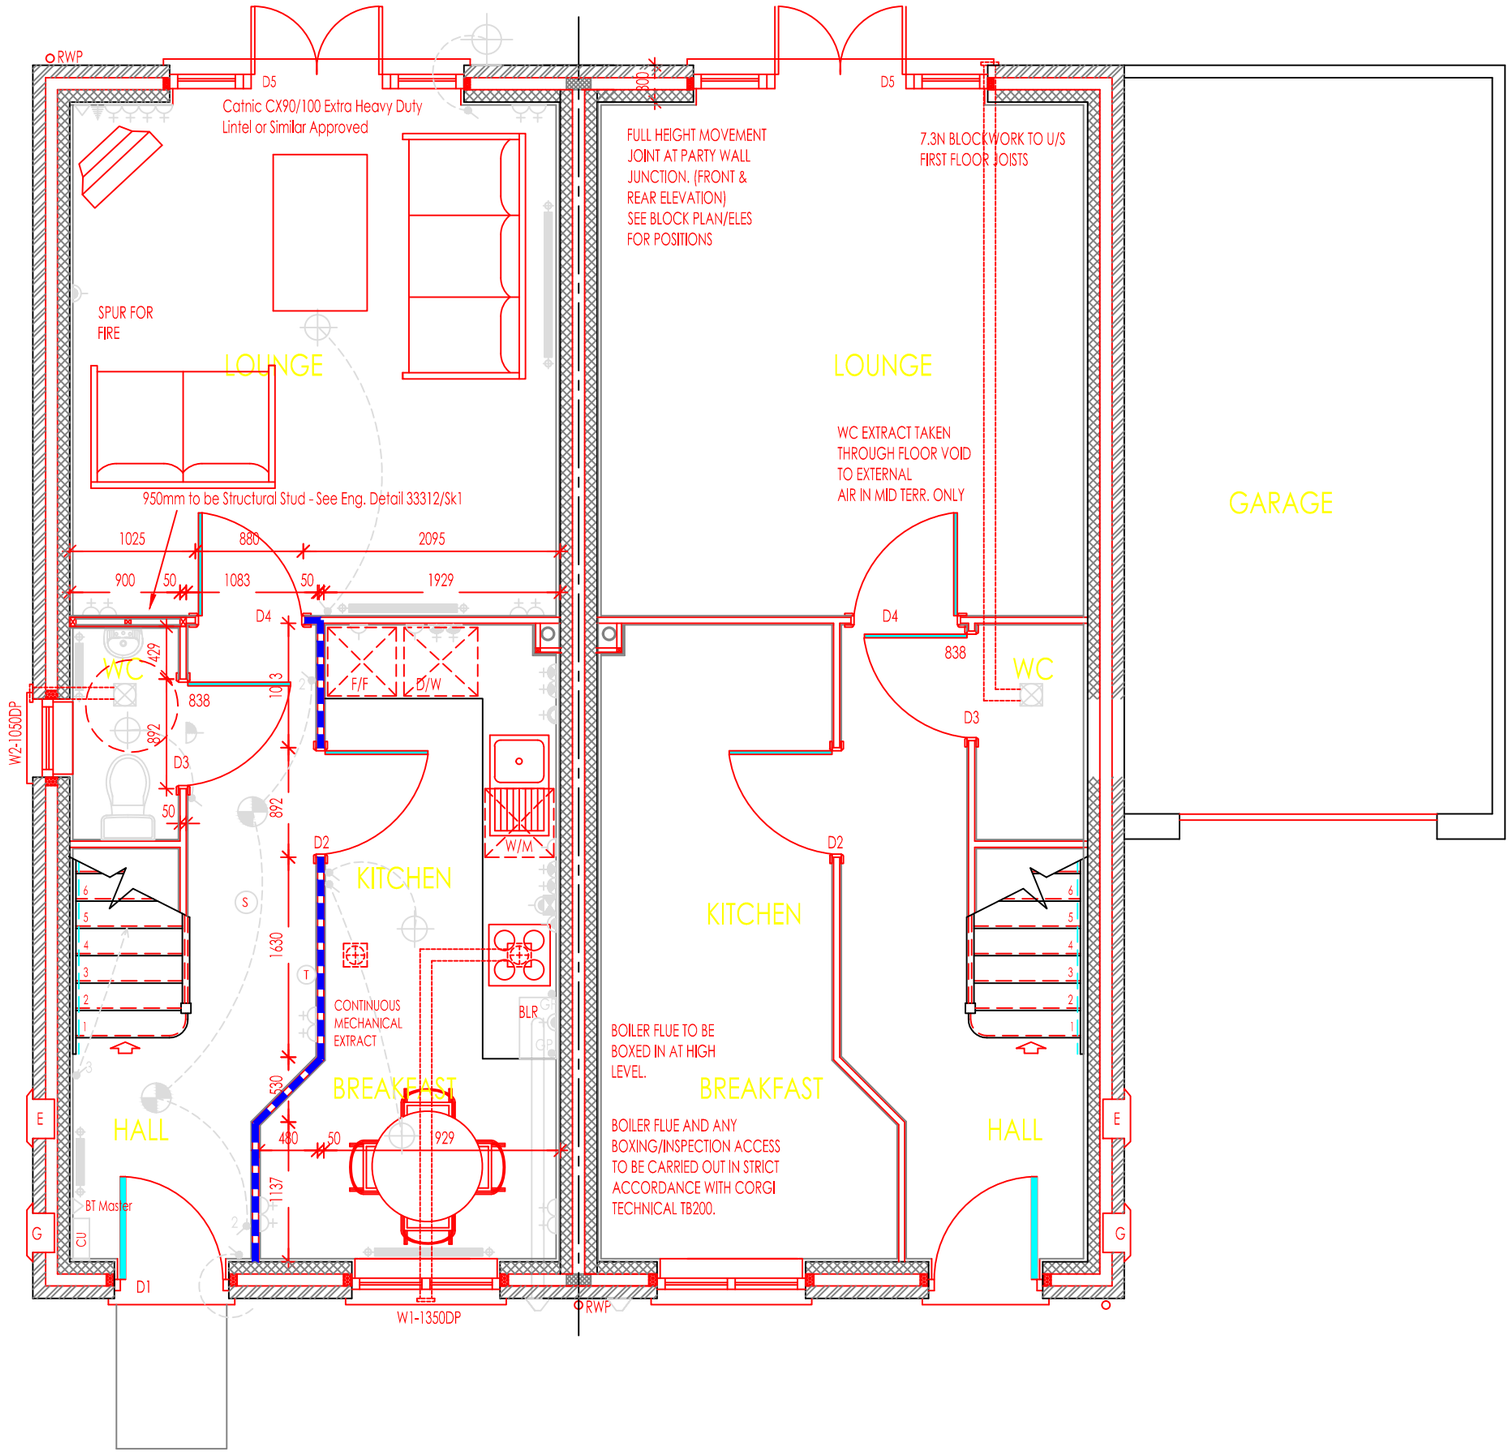

REV A 10-02-16 GARAGE ADDED

Revision :

Scale : 1:50 @A3

Date : JAN 2016

Drawn by :

Project : DEVELOPMENT AT NEWSOME AVE WOMBWELL

Title :

Type G-SEMI
GROUND FLOOR

Drg No : 15-126-GS1 Rev : A