


Copyright exist on the designs and information shown on this drawing. No part of this drawing can be reproduced without written confirmation of Heppenstalls. This drawing should only be used for the purpose was issued for and should not be used for construction unless it is marked for construction. Heppenstalls must be notified should any discrepancies be found.

Revision

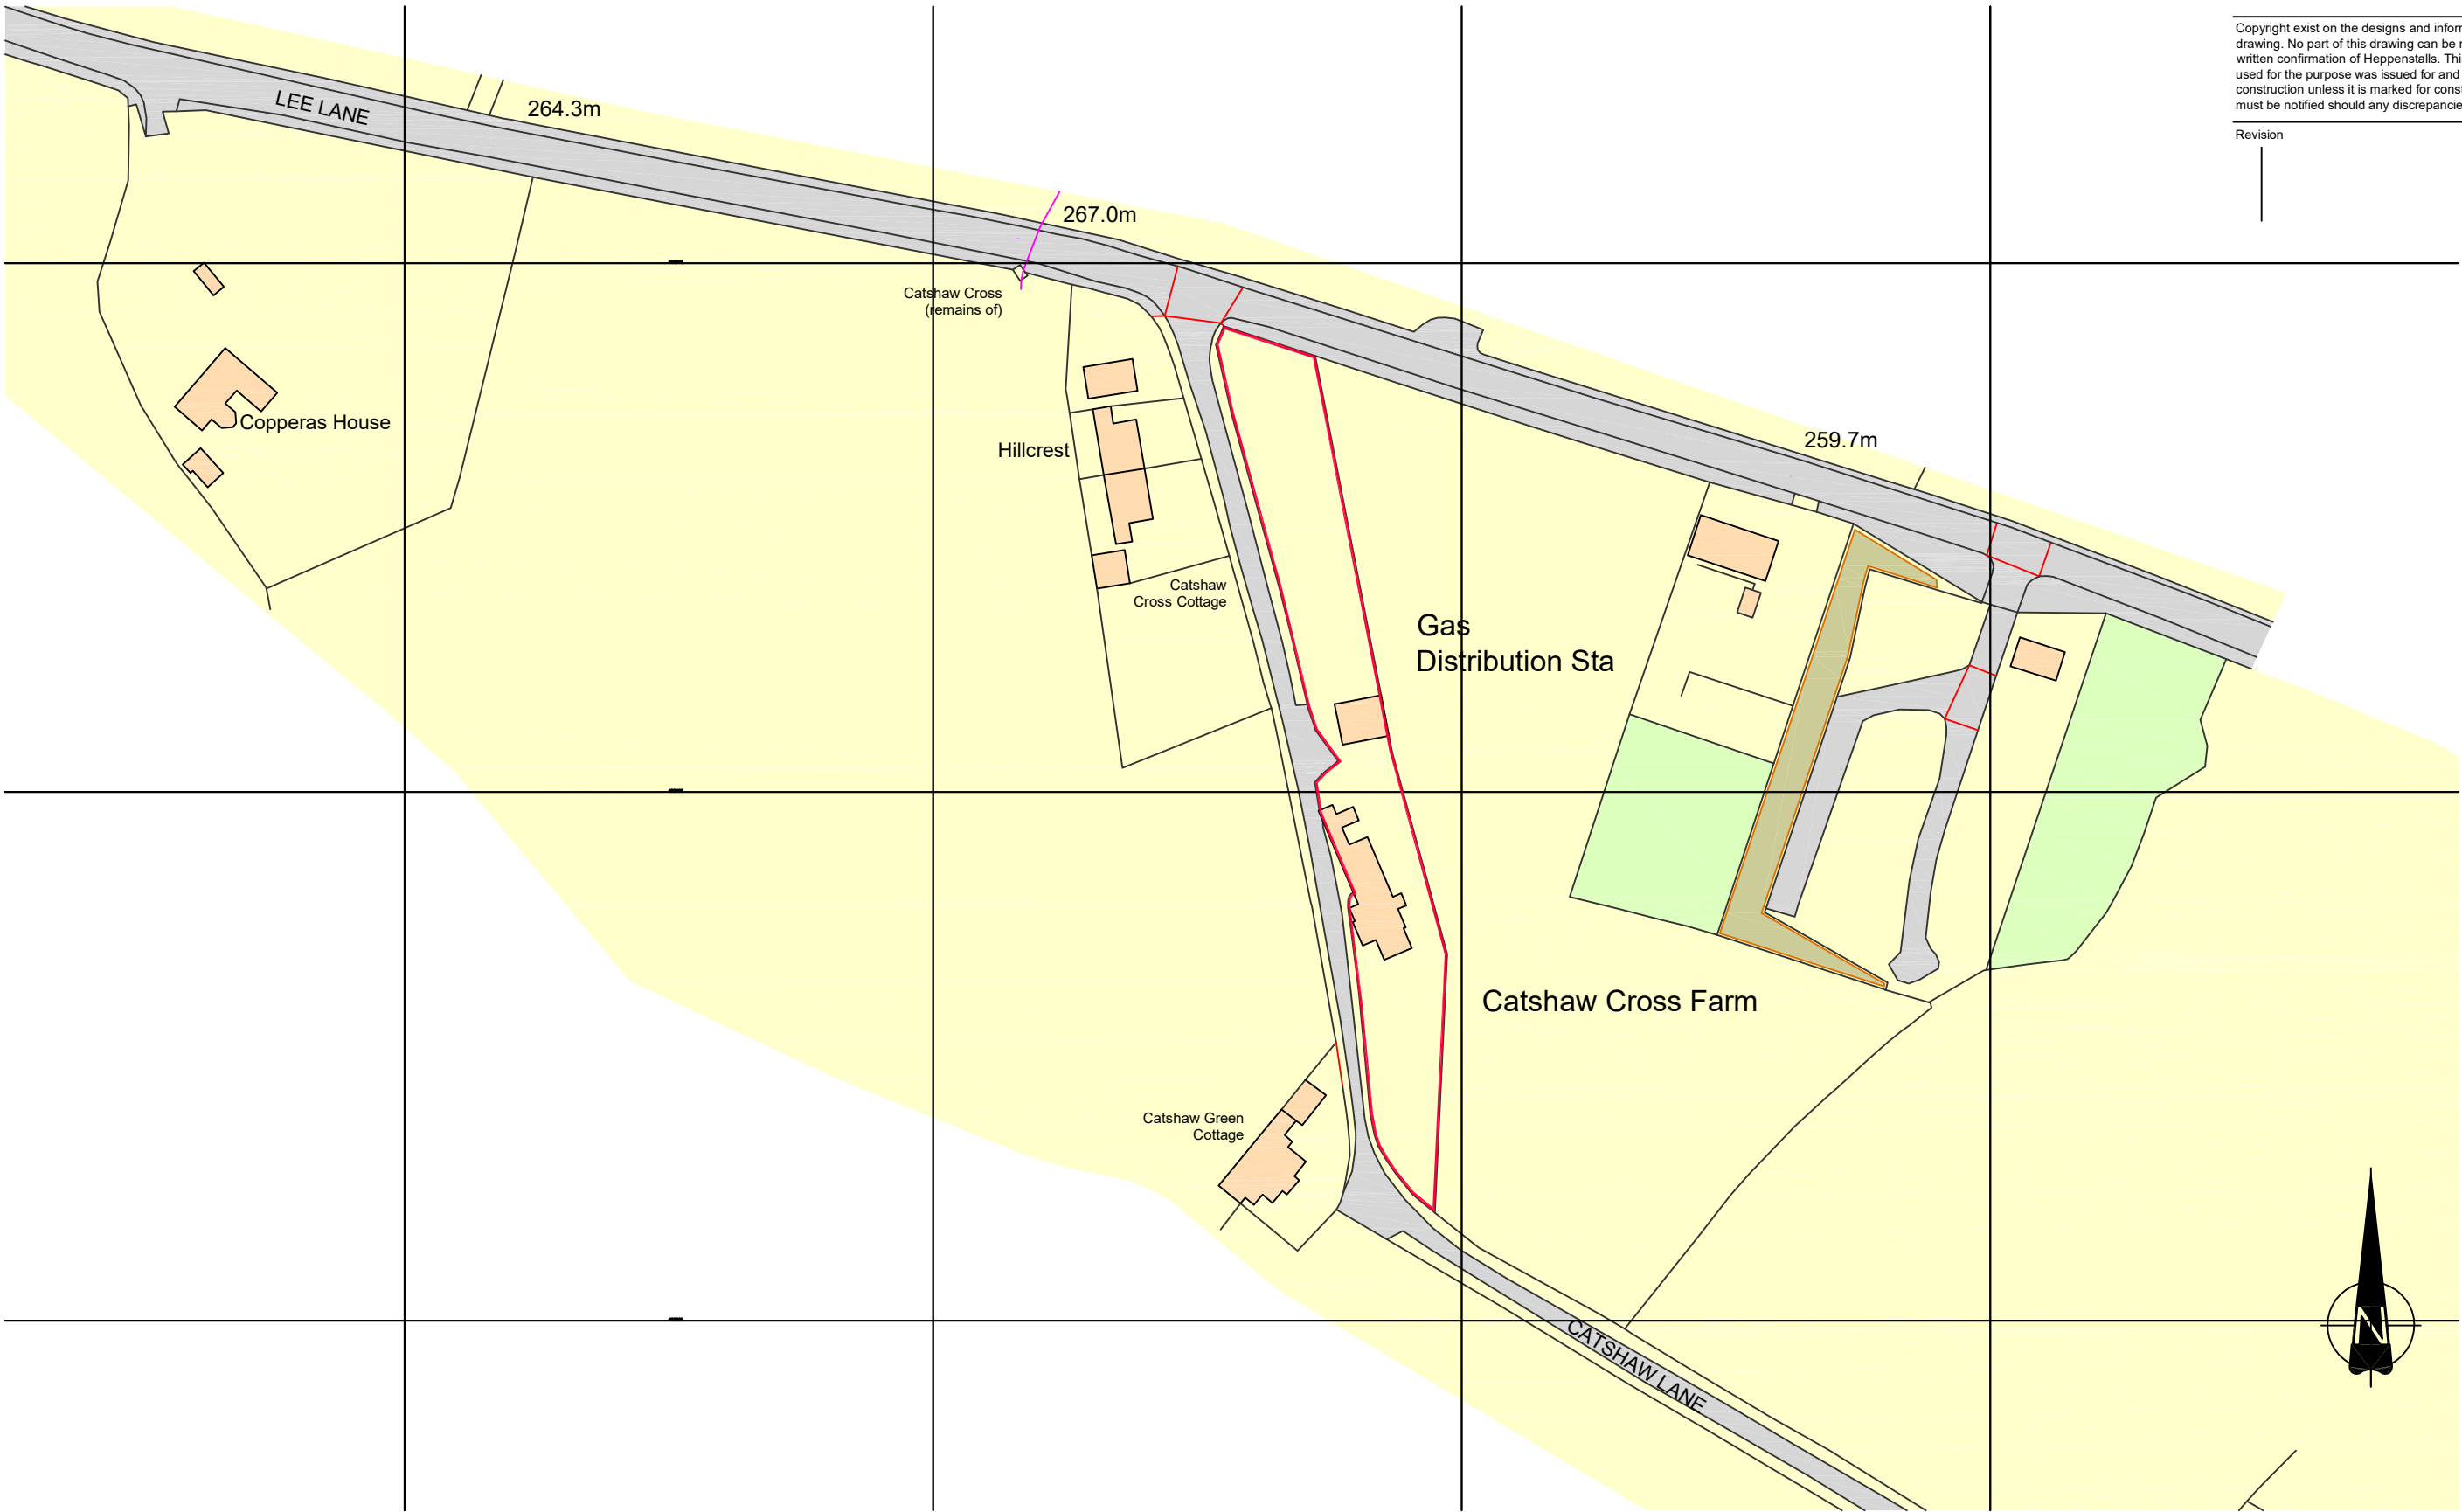

Location Plan 1:1250

KEY

— boundary of Application Site

1:1250

Client Mr & Mrs Goldthorpe		
Project Single storey extension to Catshaw Cross Farm, Catshaw Lane, Milhouse Green, Penistone, Sheffield N36 9ND.		
Drawing Location Plan		
Number 4402-03-01	Checked Scale @ A3 as marked	Date 06/2021

HEPPENSTALLS

Chartered Architects & Surveyors

 **RIBA**  **RICS**
Architecture
Surveying
Planning
Project Management
Allisons buildings, 135 Armitage Road Milnsbridge,
Huddersfield, HD3 4JY tel 01484 656411
projects@heppenstalls.net www.heppenstalls.net

Planning Application