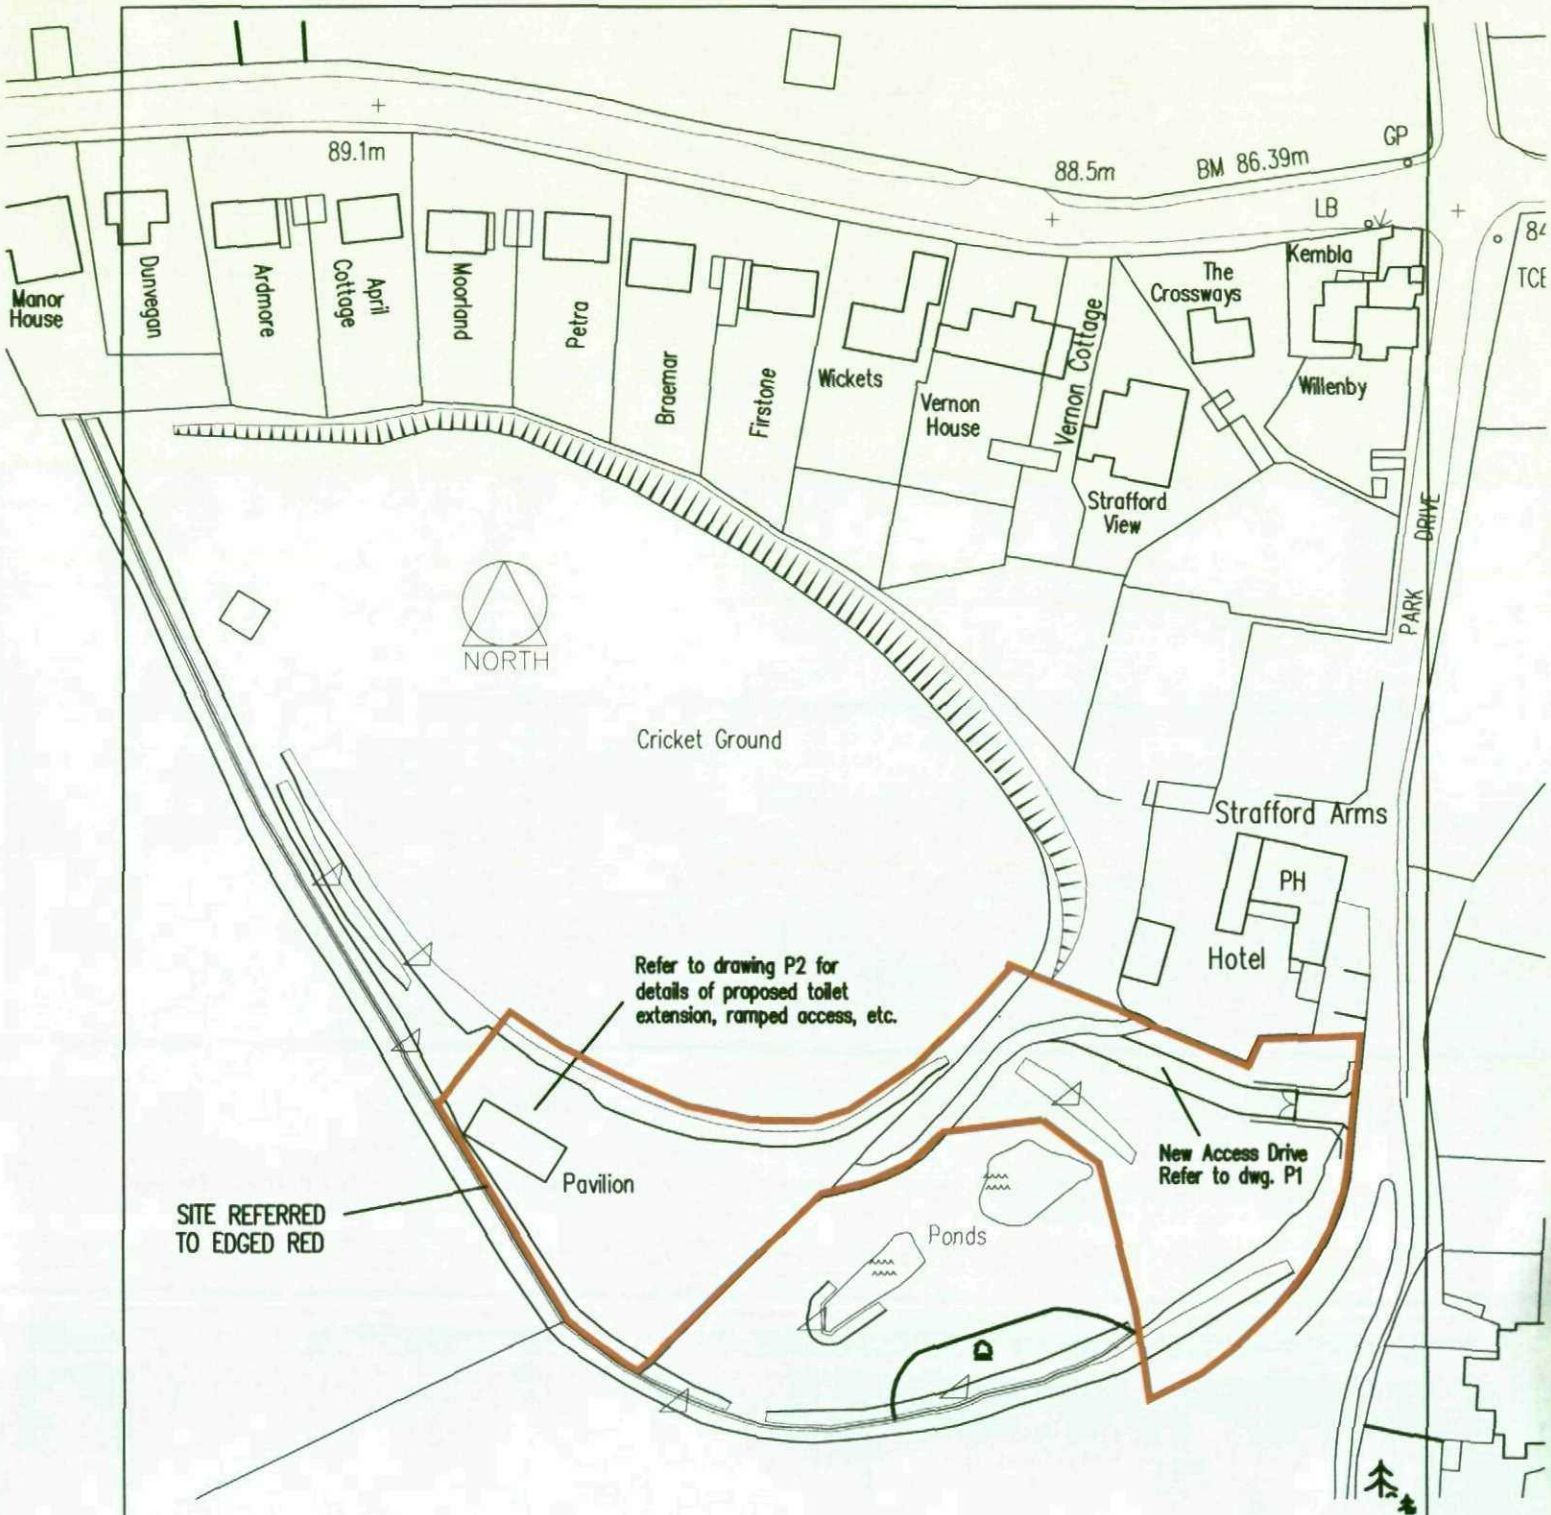


LOCATION PLAN SCALE 1:1250

ARCHITECTS
LEEDS BARNSLEY BRADFORD

NUTTALL YARWOOD & PARTNERS
CHARTERED ARCHITECTS
THE GROVE, HIGH STREET, DODWORTH, BARNSLEY, S75 3RQ. Tel: 01226 206771 Fax: 01226 200989

Project. PROPOSED NEW ACCESS DRIVE, PAVILION EXTENSION & VIEWING AREA	Client. STAINBOROUGH CRICKET CLUB STAINBOROUGH
Drawing Title. LOCATION PLAN	Date. MAR. 09 / Scale. 1:1250
	Ref. 28/5 / Dwg. No. P3 / Rev.