





STREETSCENE A-A

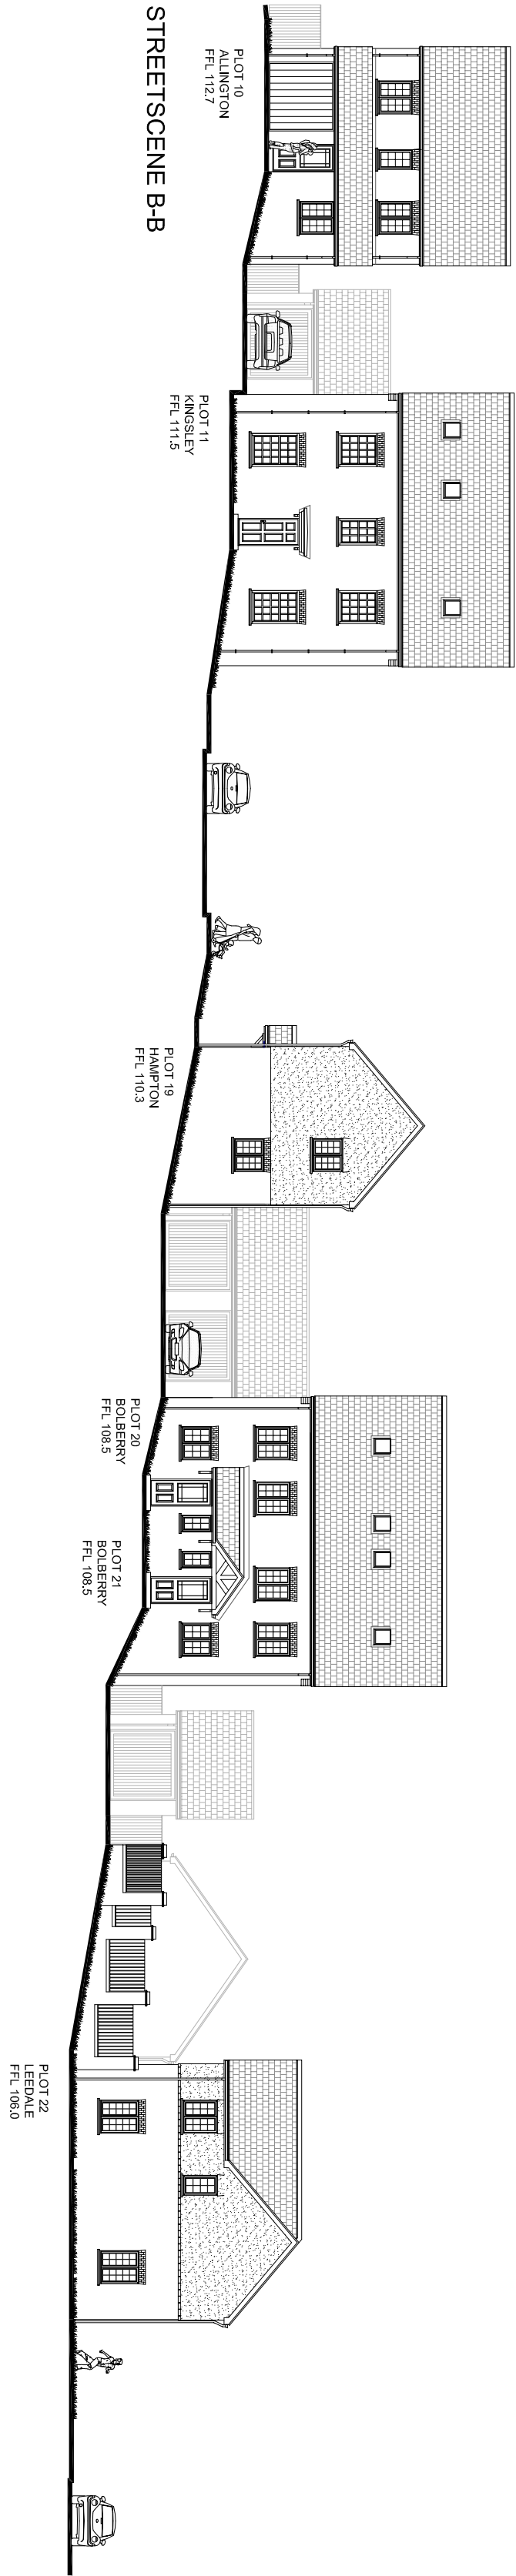

STREETSCENE B-B

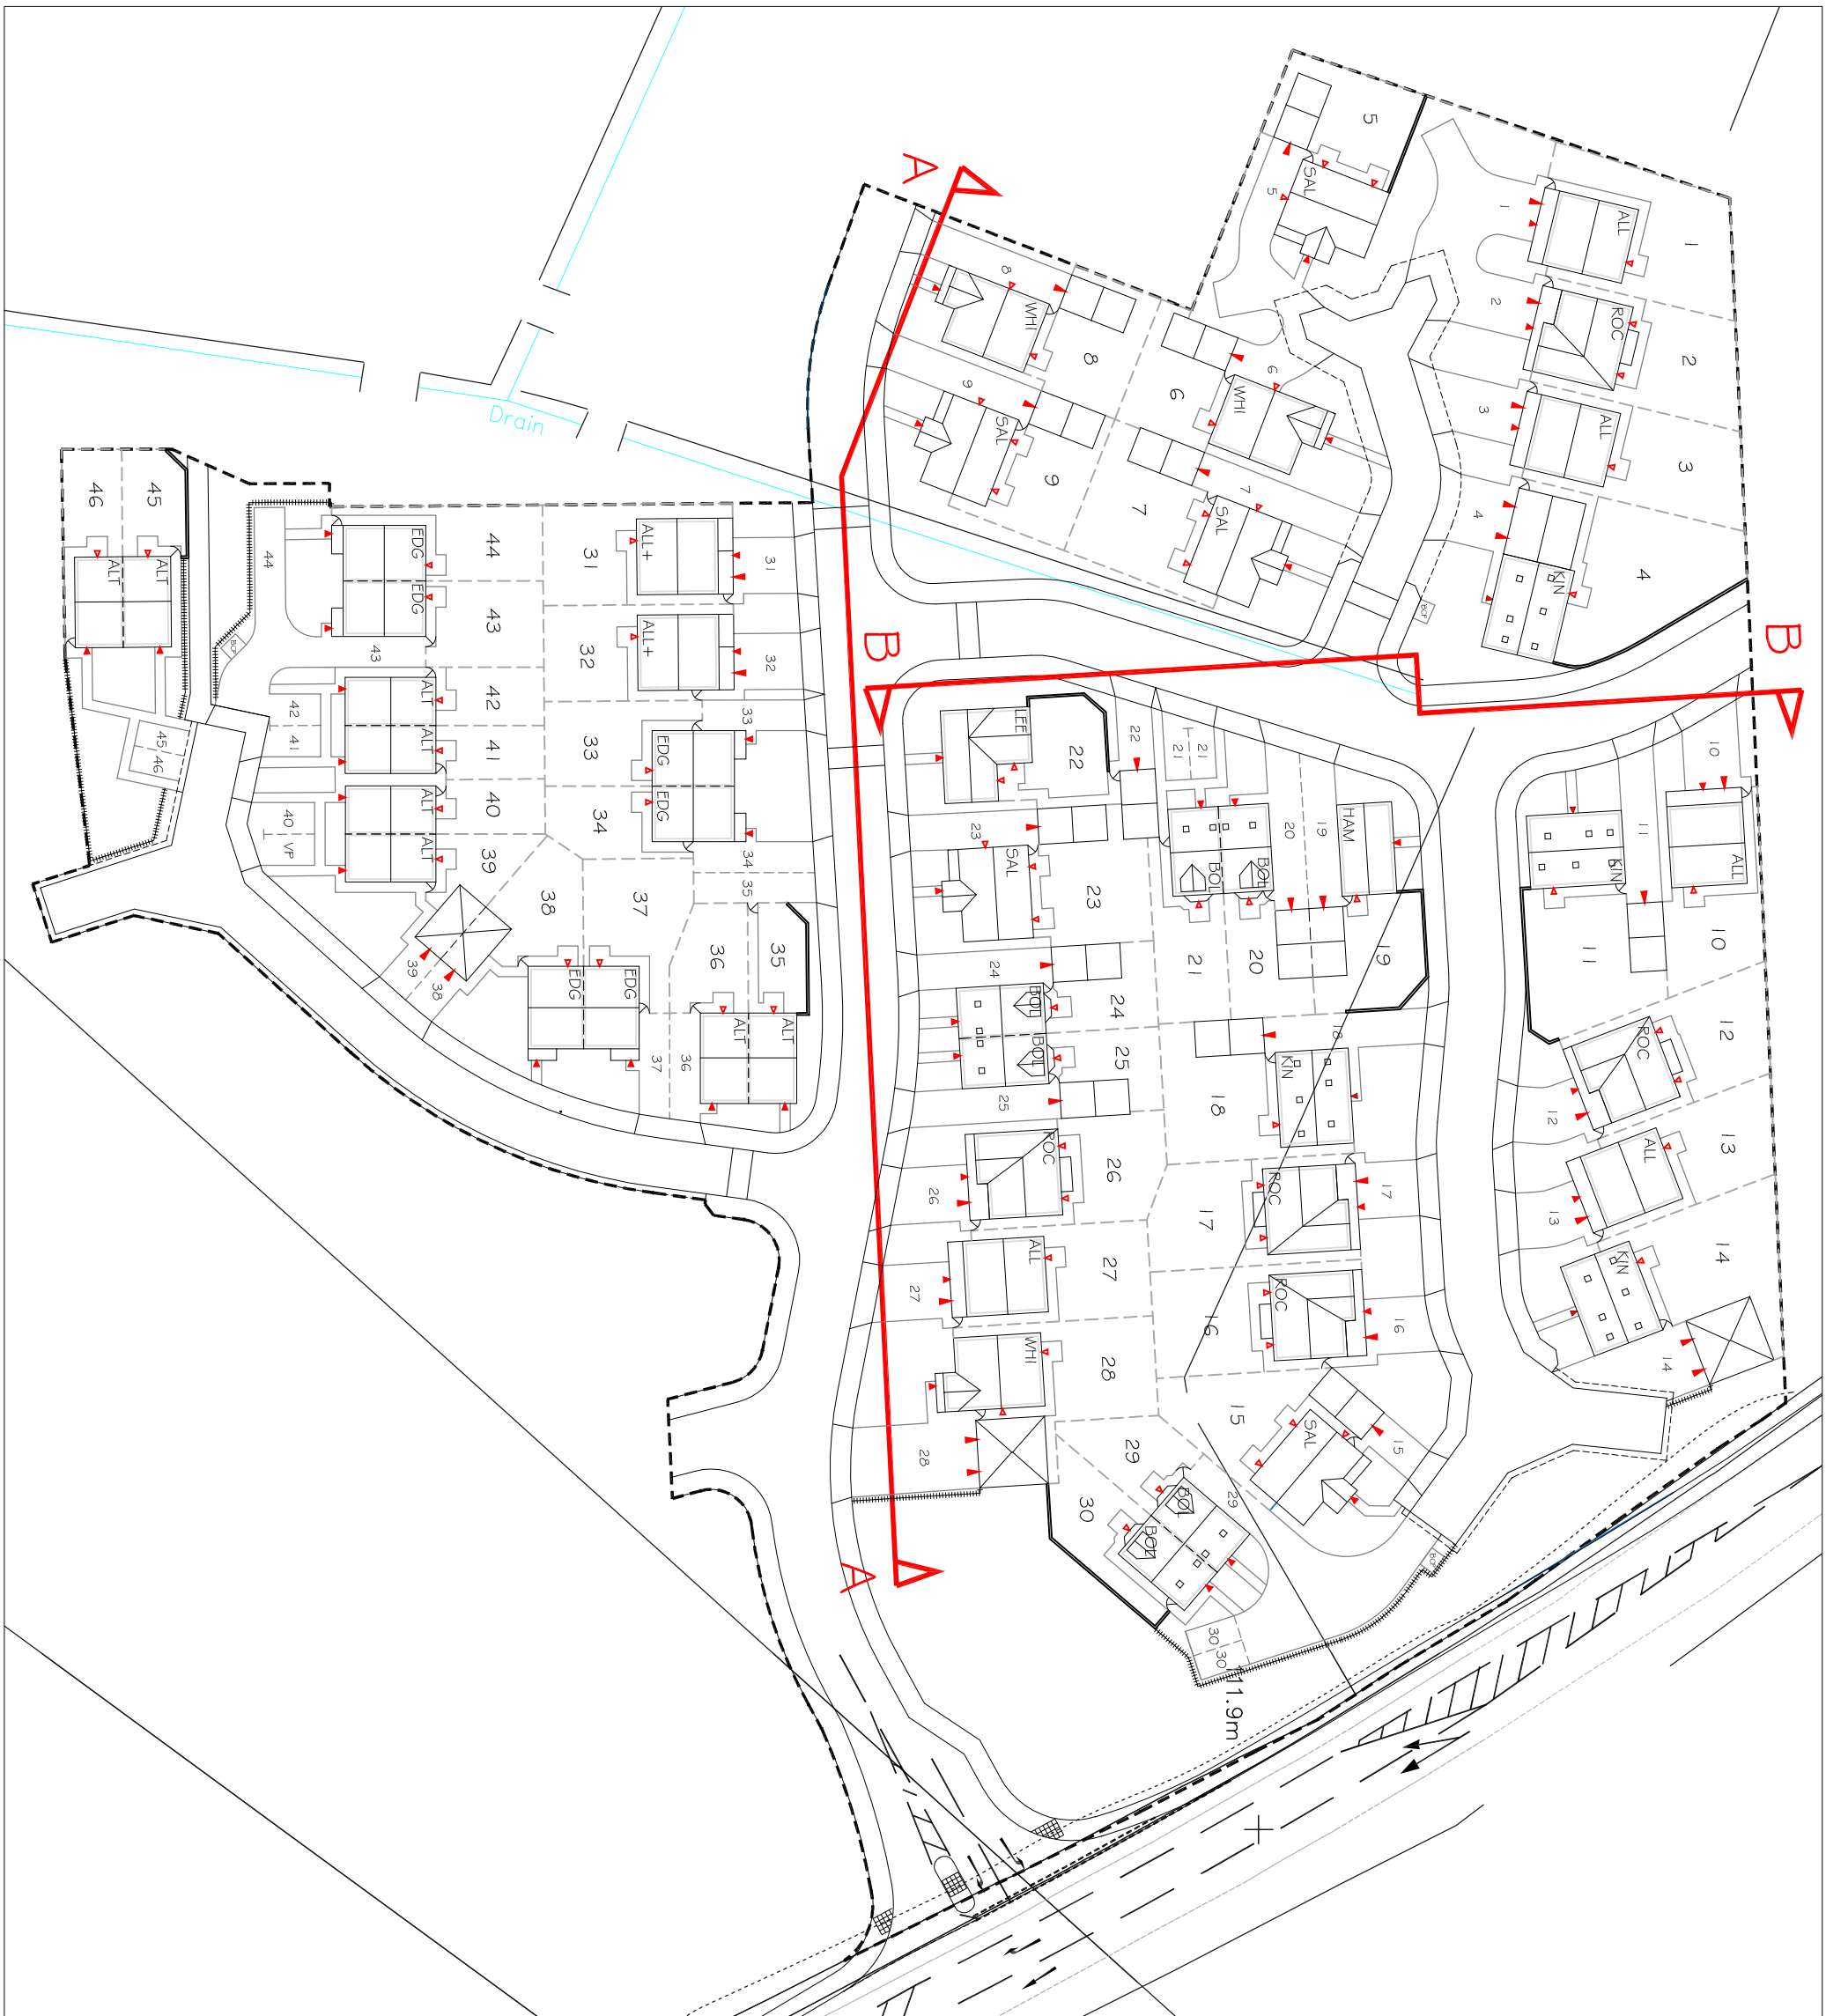

LAYOUT NOT TO SCALE

05 / PROPOSED STREETSCENES



CLIENT: NETHERTON HOMES		DRAWING NUMBER: P14.4905.05 A
PROJECT: 48 UNIT RESIDENTIAL DEVELOPMENT LAND WEST OF WAKEFIELD ROAD, WIMPLEVELL		SCALE @ A1: 1:200
DRAWING: PROPOSED STREETSCENES		DATE: OCT 15
		CHECKED: OCT 15
		DRAWN: RB
		DATE: OCT 15

5m

25m

1:200 SCALE

NORTH

14 MARIBER COURT / CALDER PARK, WAKEFIELD, WF4 3FL

0124 383322 / www.jpssoc.co.uk / info@jpssoc.co.uk

Preparation is made with data from the following sources:

Do not scale of this drawing - Only figure dimensions to be taken from this drawing. Drawings based on Ordnance Survey and/or existing record drawings - Designer and Drawing content subject to Site Survey, Structural Survey, Site Investigations, Planning and Statutory Requirements and Approval.

Authorised reproduction from Ordnance Survey Maps with permission of the Controller of Her Majesty's Stationery Office. Crown Copyright reserved.