

Existing Site Layout

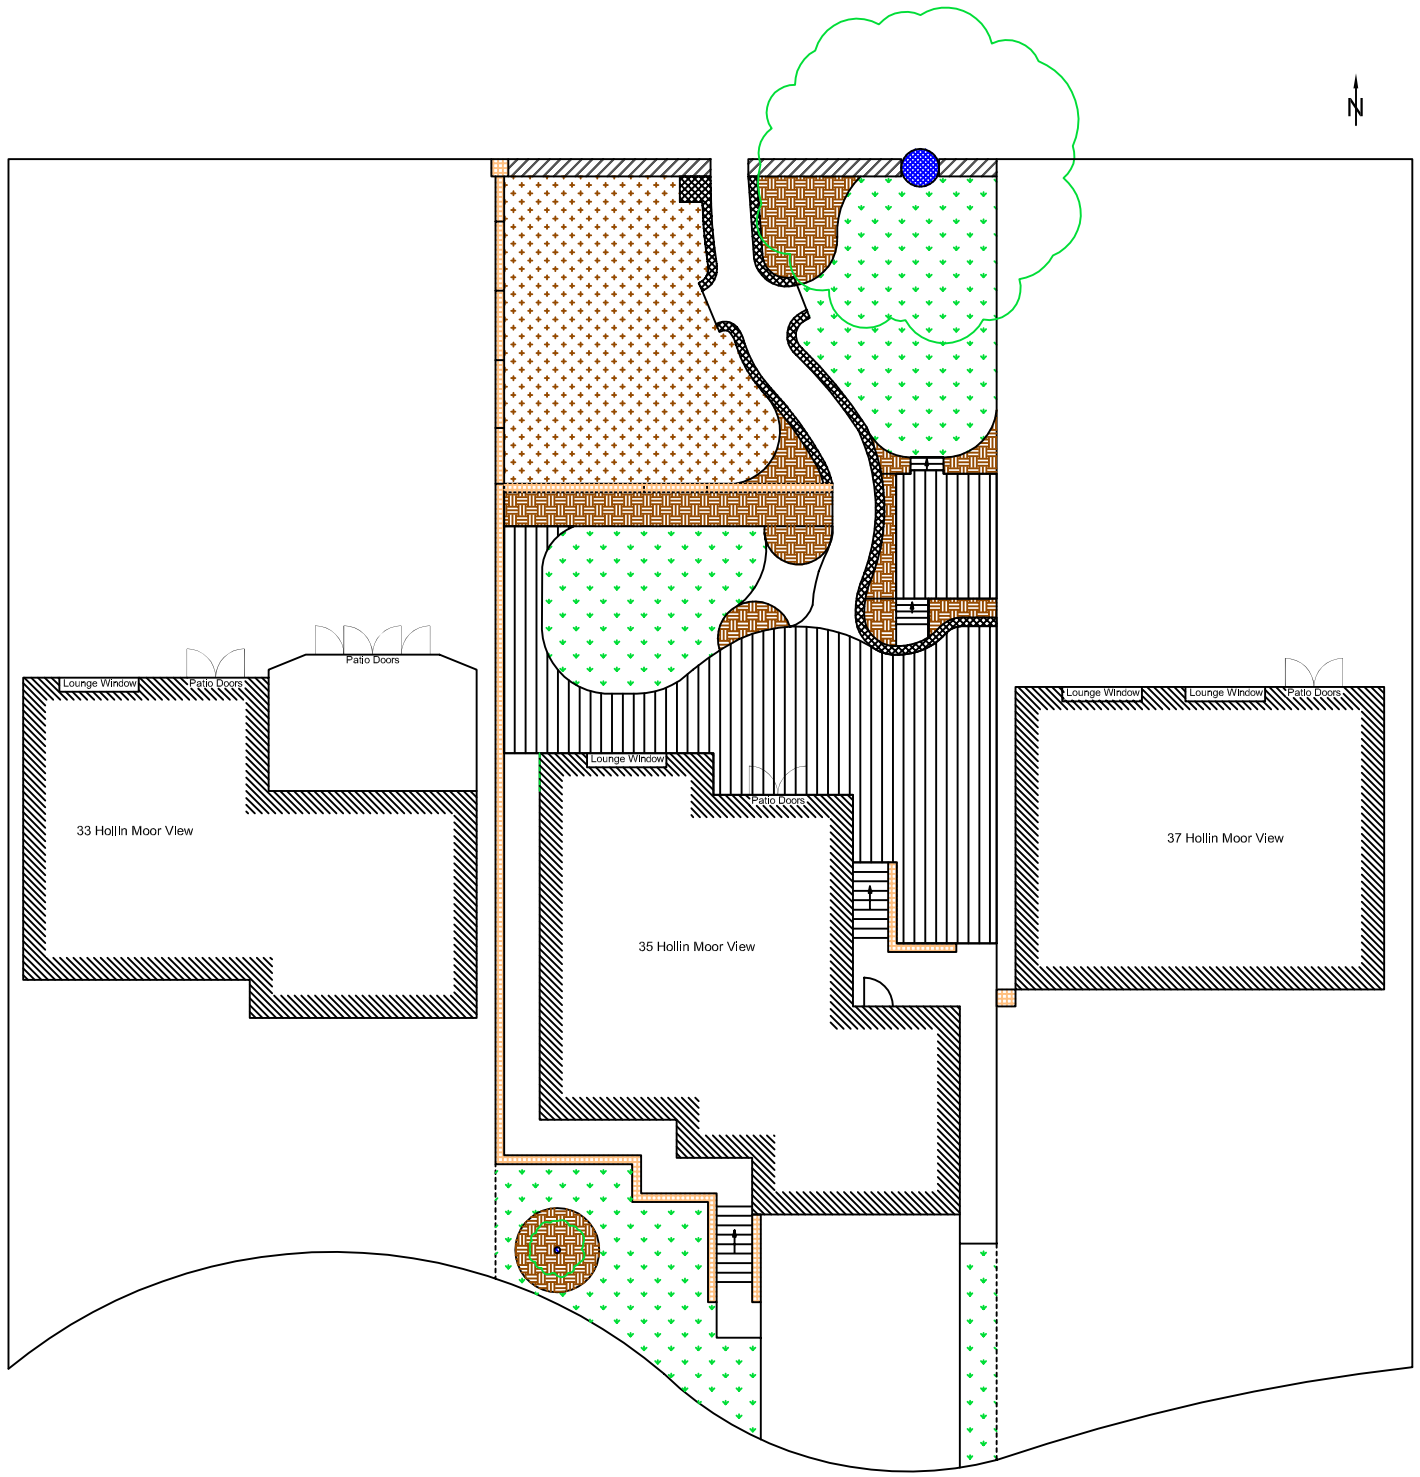

Proposed Site Layout

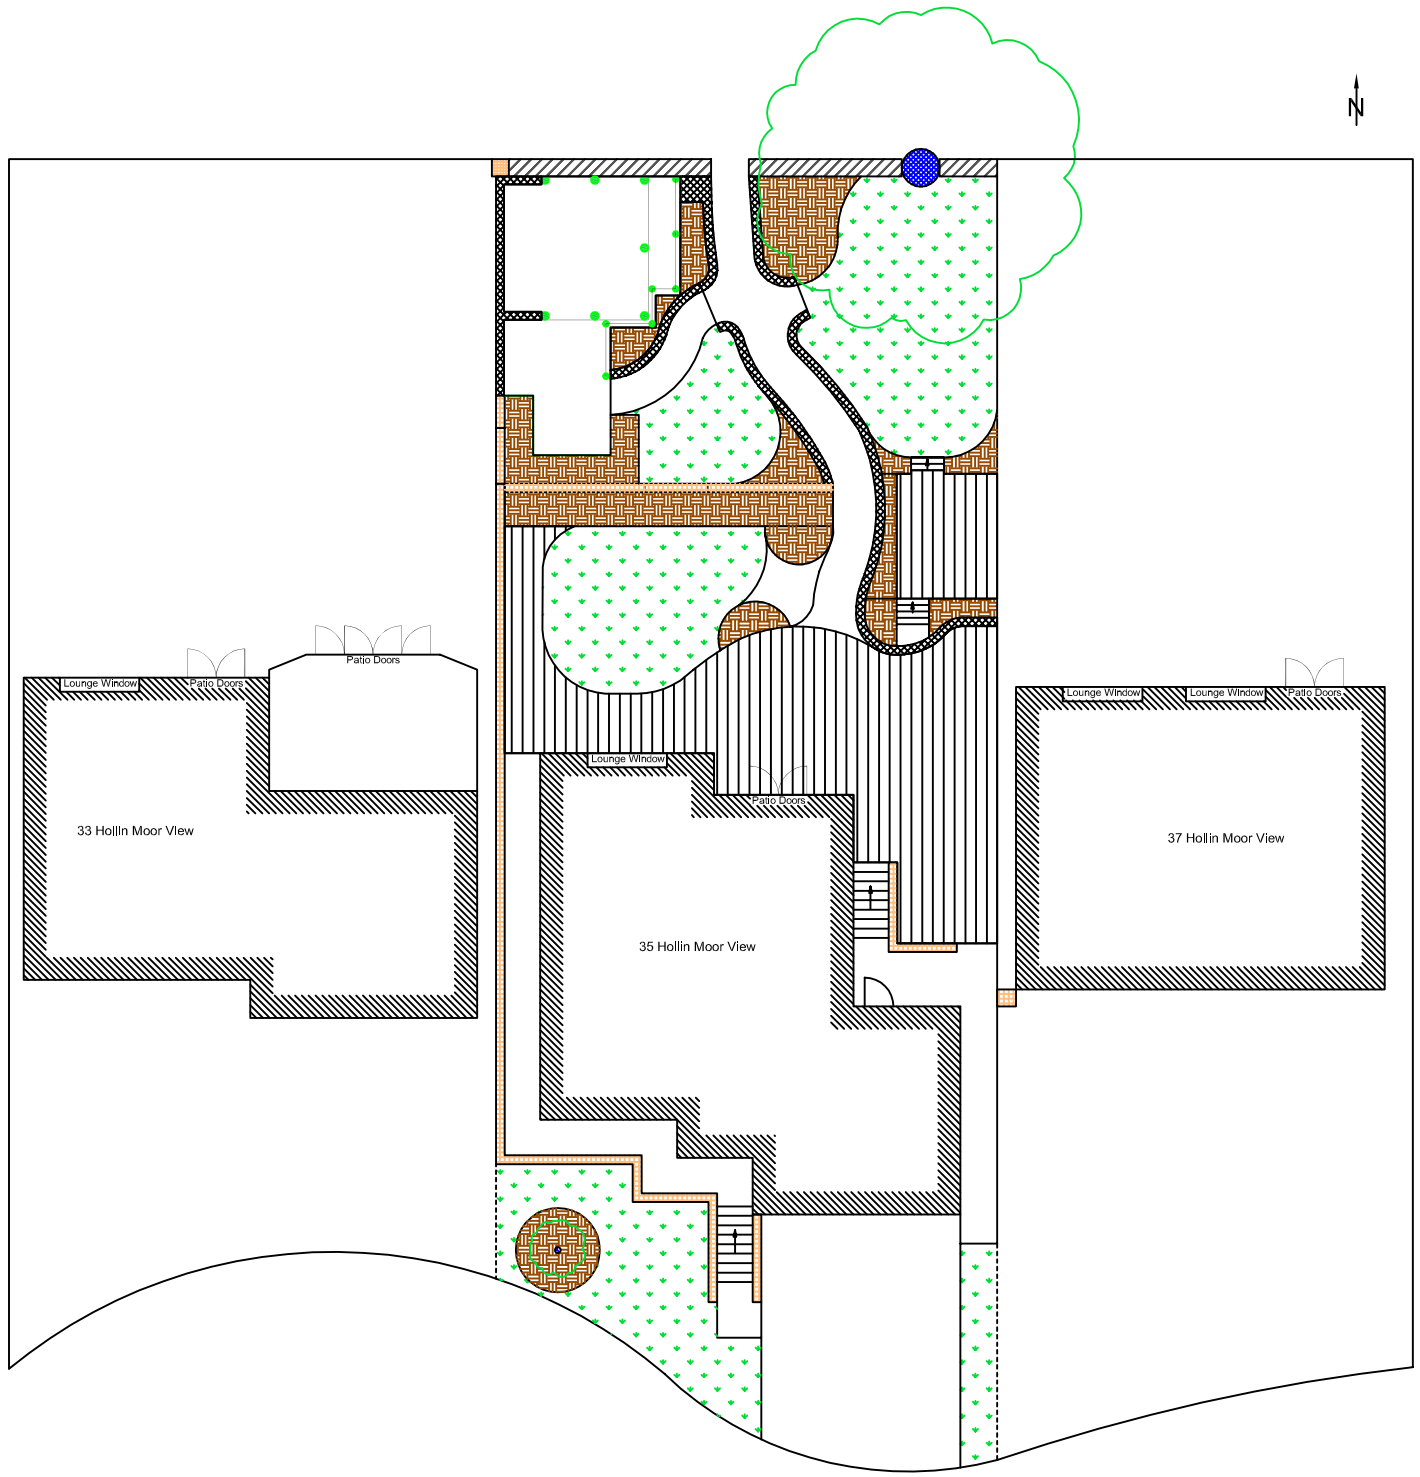

Key

- Earth Border
- Reconstituted Stone Wall
- Dry Stone Wall
- Timber Decking
- Unprepared earth
- Grass
- Rendered and painted Block wall
- Tree
- Tree Canopy Approximate
- Timber Posts

metres 0 1 2 3 4 5 10

1:200

35 Hollin Moor View, Thurgoland Sheffield S35 7EE Householder Planning Application	
Proposed Summerhouse	
Proposed & Existing Site Layout	
Date: July 2009	Scale: 1:200 at A3
Dwg: HMV/SH/PA/001	Rev: -