


8 Brampton Crescent, S73 0TA

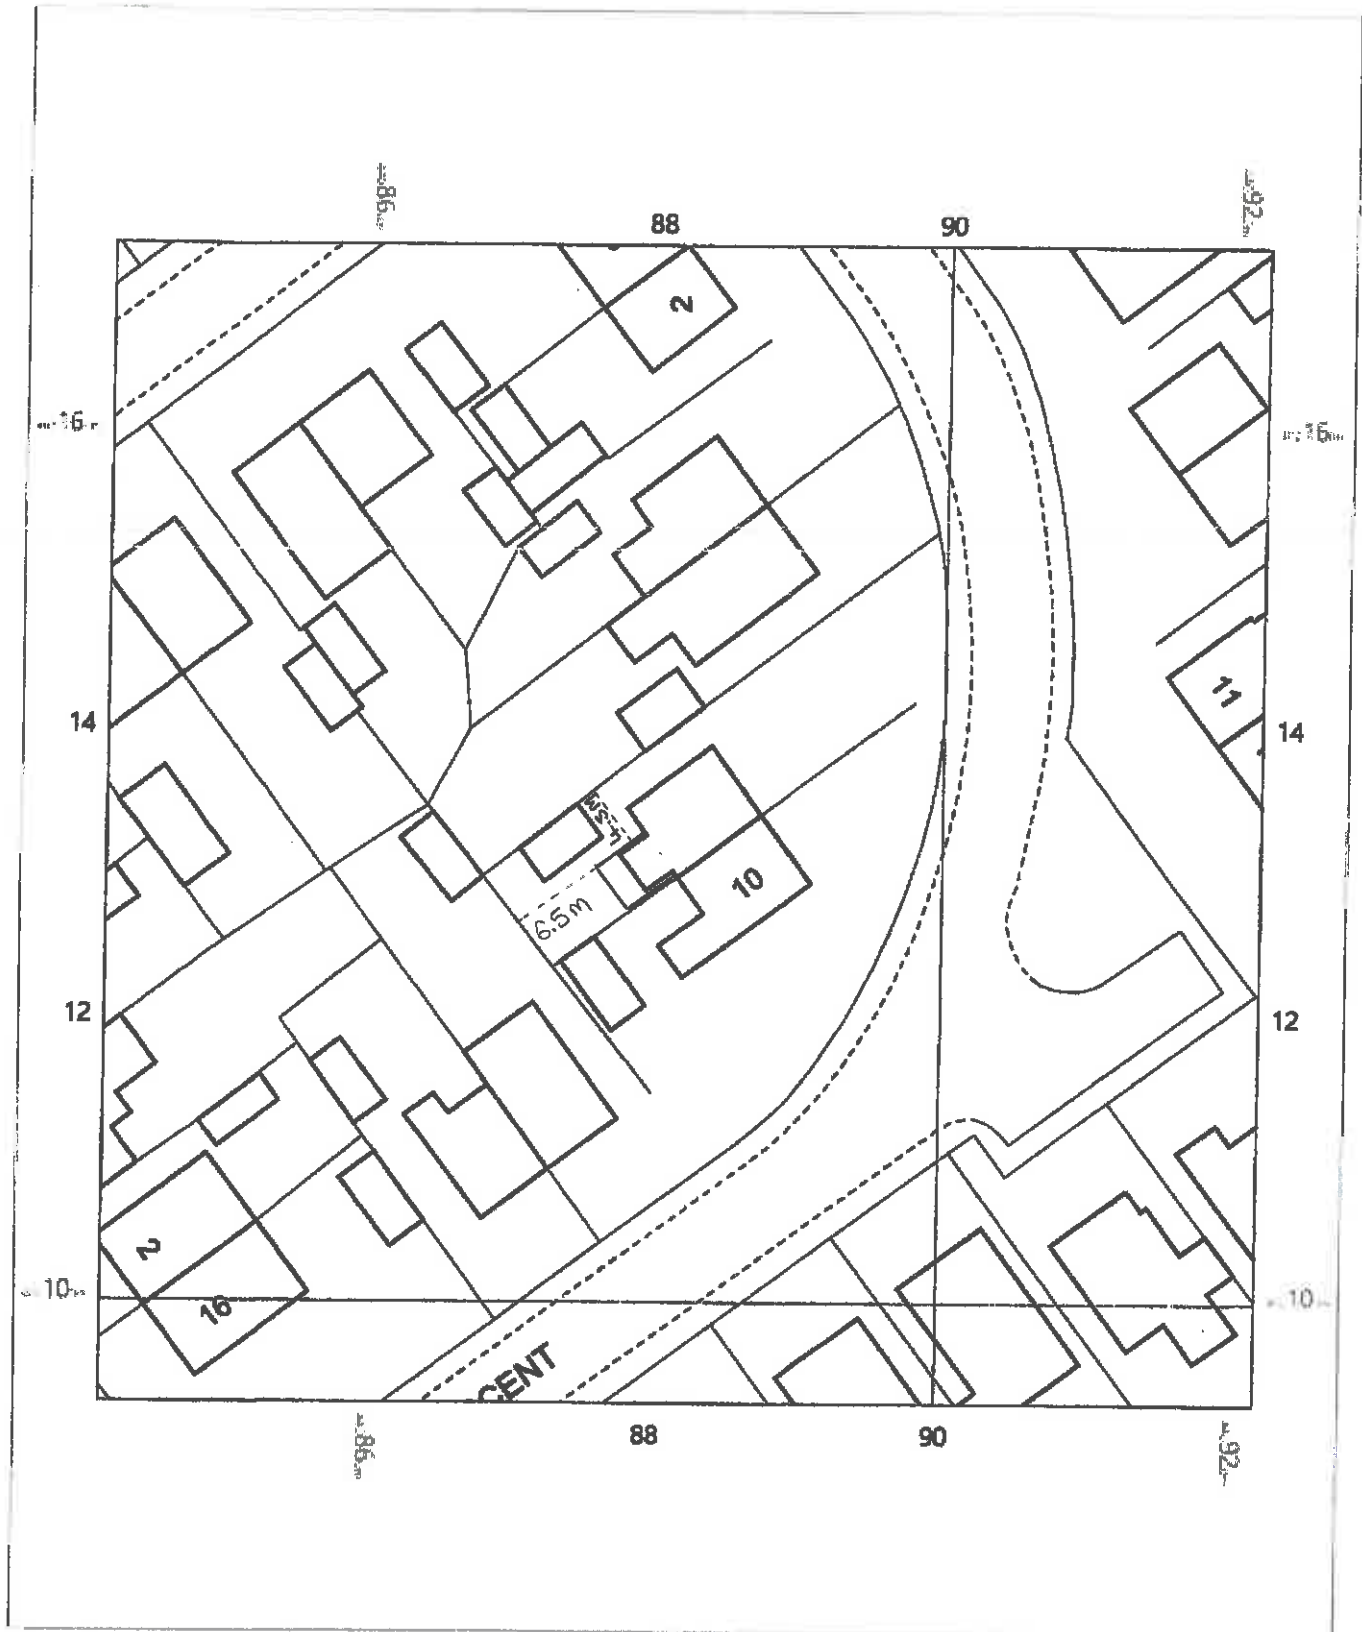

8 Brampton Crescent,
Wombwell,
Barnsley,
S73 0TA

OS MasterMap 1250/2500/10000 scale
Monday, May 18, 2020, ID: MPMBW-00876726
www.blackwellmapping.co.uk

1:500 scale print at A4, Centre: 440882 E, 402133 N

©Crown Copyright Ordnance Survey, Licence no. 100041041



**BLACKWELL'S
MAPPING SERVICES**
PERSONAL & PROFESSIONAL MAPPING
www.blackwellmapping.co.uk

TEL: 0800 151 2612
maps@blackwell.co.uk