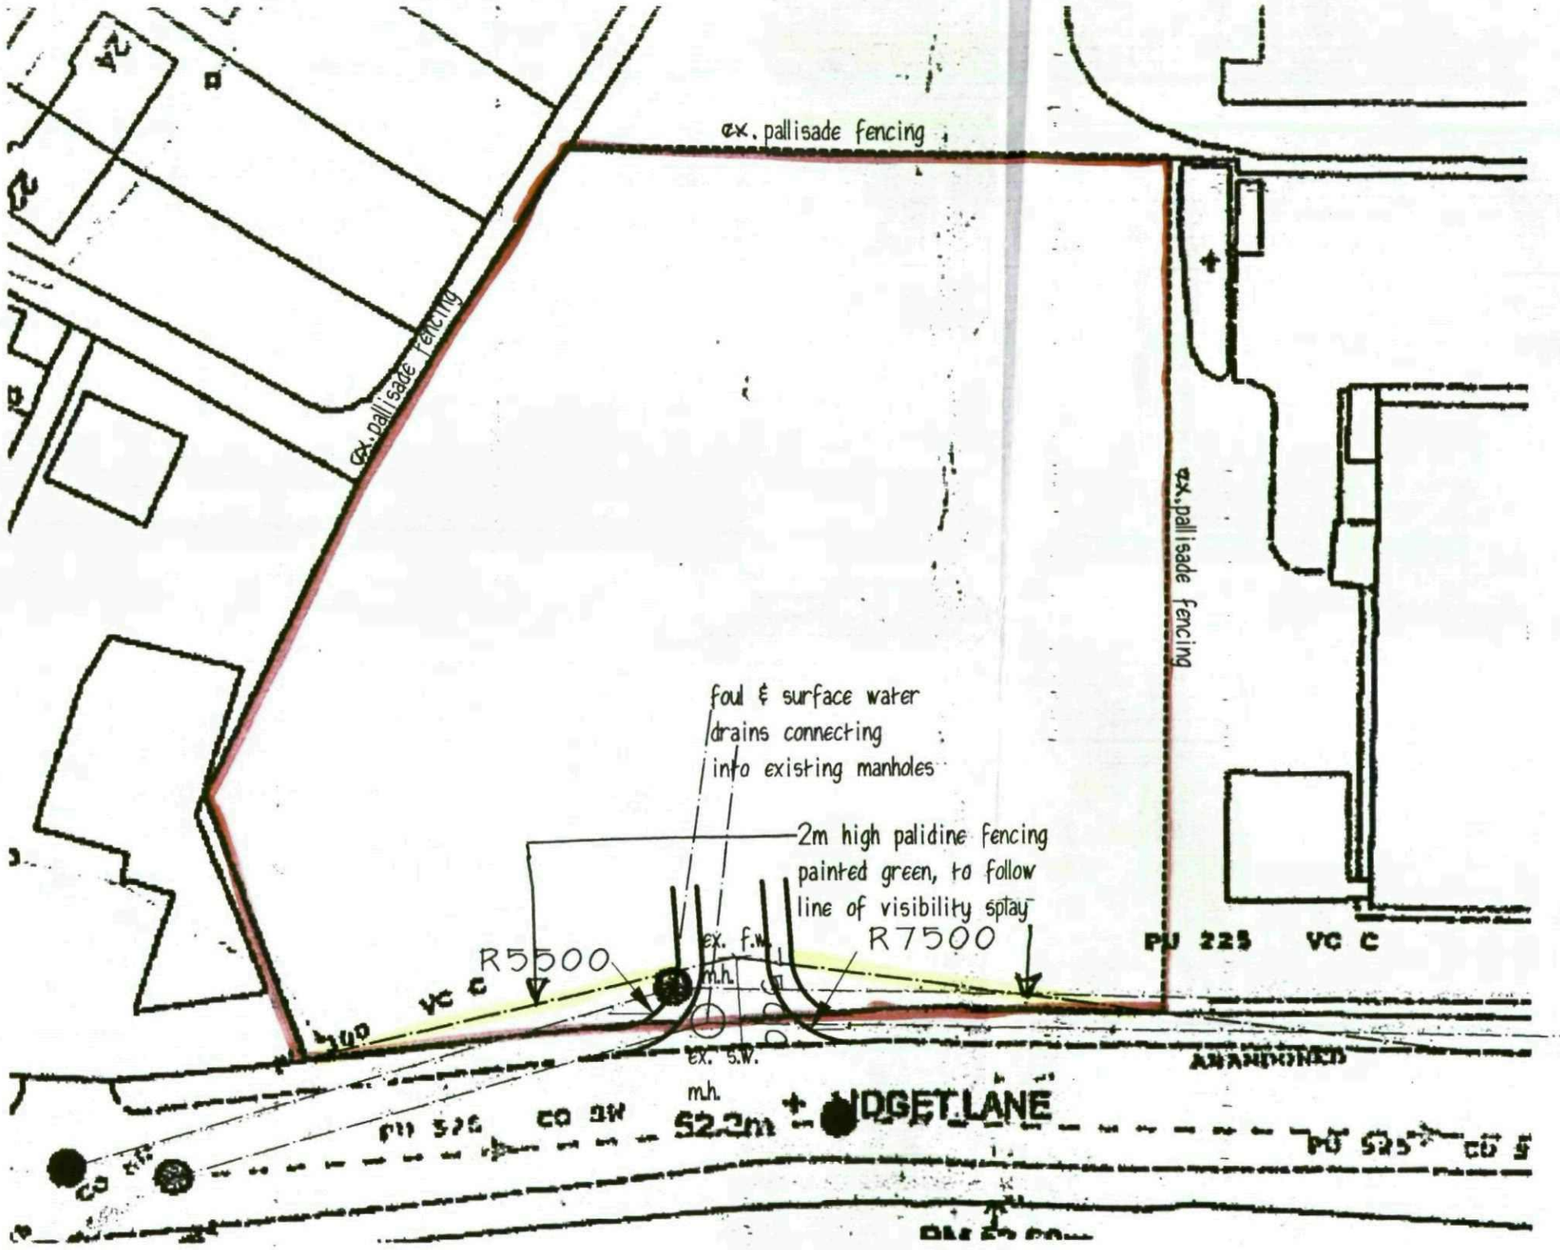

existing access to be upgraded to 6.75m wide
access road with 7.5m rad. kerbs

LIDGET CONCRETE LTD.

PROPOSED ALTERED ACCESS
& FRONT BOUNDARY FENCE

LIDGET LANE, THURNSCOE

SITE PLAN

1:500 · MAR. 08 REV B

Peter Thompson
"Linwood"
Barnsley Road
Dodworth
Barnsley S75 3JR
M.C.I.A.T.
tel. 01226 201391
m. 07973251730
e-mail peter-thompson@hotmail.co.uk