
THIS DRAWING IS COPYRIGHT, AND REMAINS THE PROPERTY OF HTC ARCHITECTS. IT MUST NOT BE REPRODUCED, USED, DISCLOSED OR TRANSMITTED TO THIRD PARTIES IN ANY FORM, IN WHOLE OR IN PART, WITHOUT PRIOR WRITTEN PERMISSION.

DO NOT SCALE!
ALL DIMENSIONS SHOULD BE CHECKED ON SITE BEFORE WORK COMMENCES

IN ACCORDANCE WITH LIDL SPECIFICATION 2017.3, RECEIVED 22.02.18

INLINE WITH TOPOGRAPHICAL SURVEY, LANDFORM SURVEY, DATED 03.07.17, DRAWING NUMBER 001

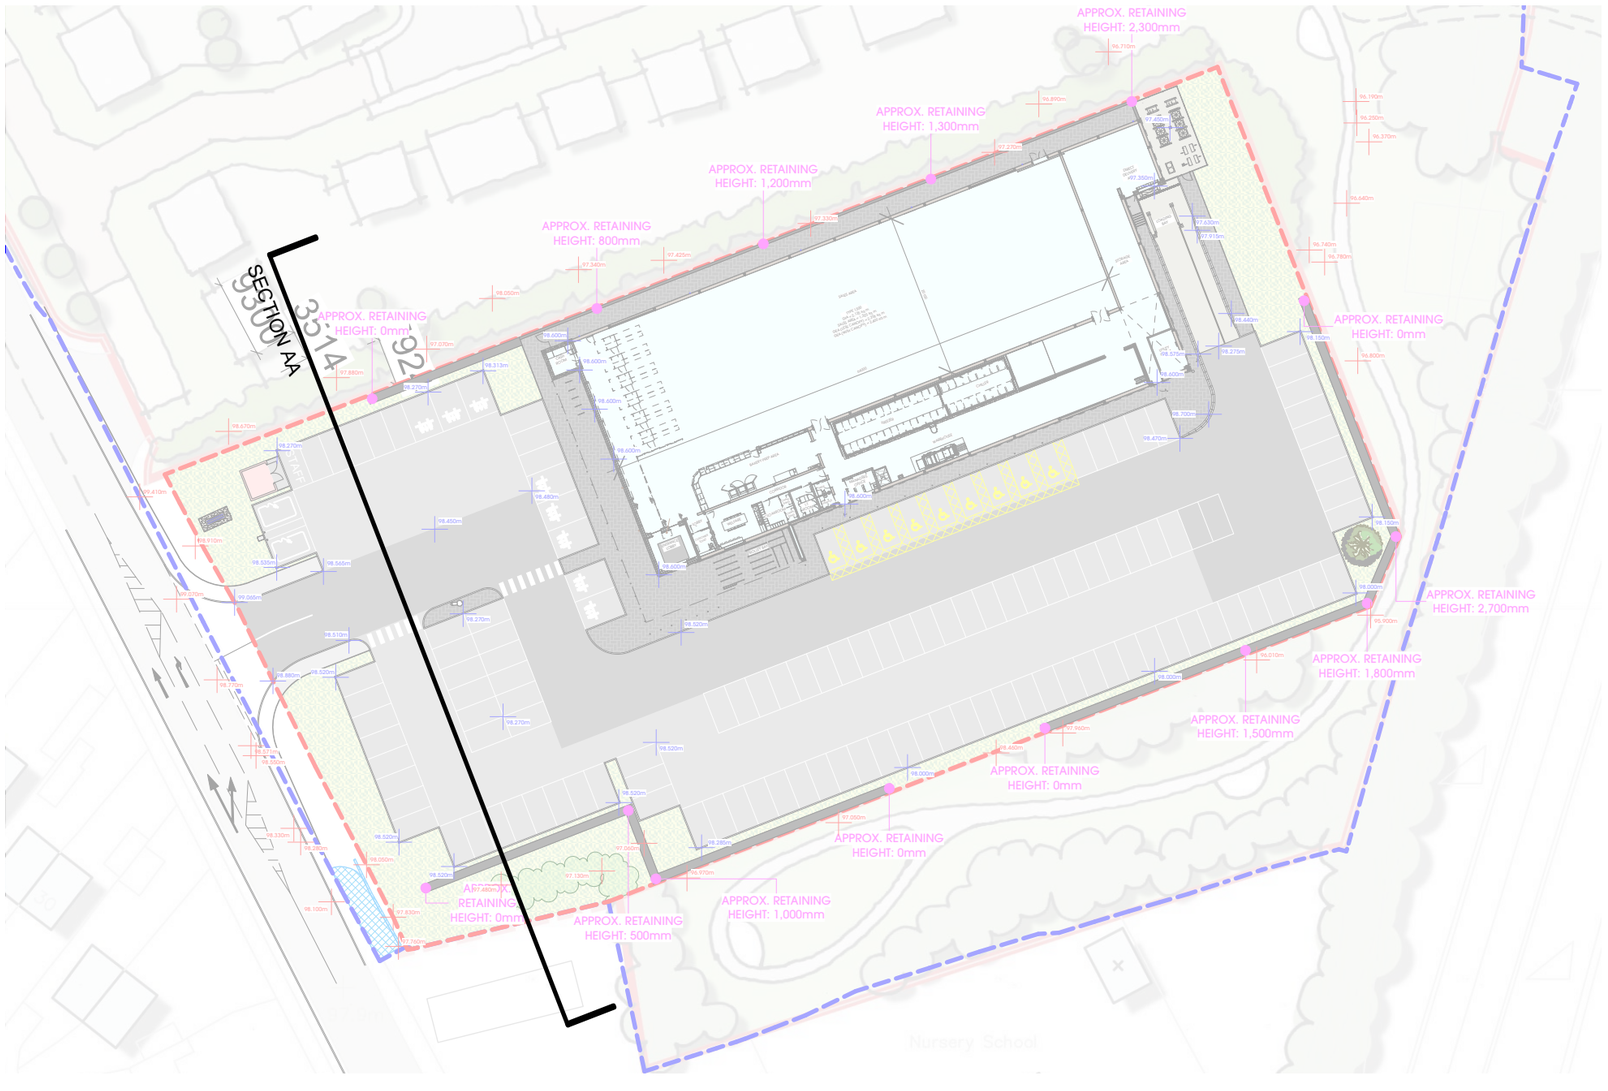





Rev.	Date	Description	Drawn

htcarchitects
York Place Studio
8 Britannia Street
Leeds
LS1 2DZ
t:(0113) 244 3457
w: www.htcarchitects.co.uk
e: admin@htcarchitects.co.uk

client
Lidl UK GmbH

project
New Store
Wakefield Road
Mapplewell

drawing title
Proposed Type1300 Site Section (Section AA)

date	March 2018		
status	Planning		
scale	1:750/1:200 @ A3		
drawn	RT/LS	checked	MH
job no.	1744	dwg no.	P600 rev. /