

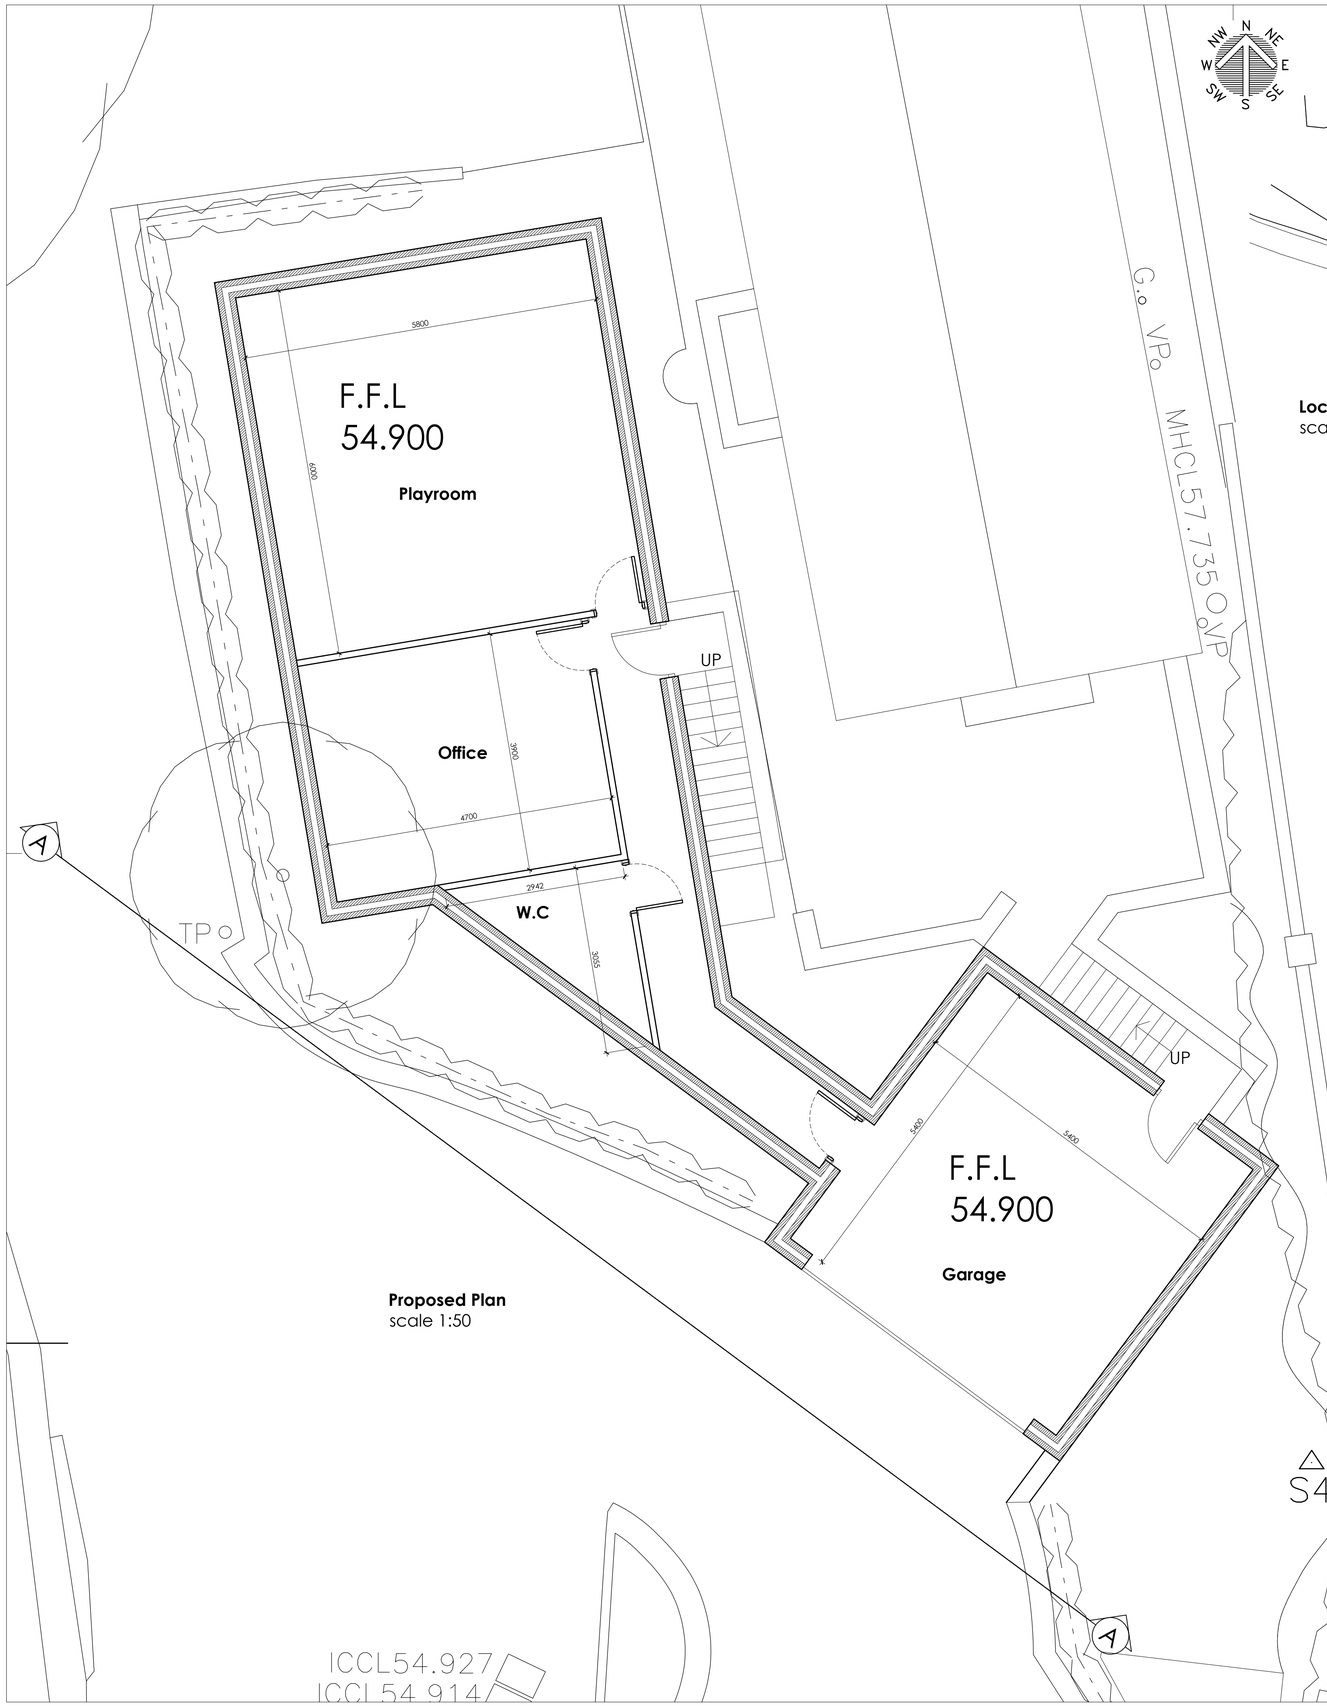


Proposed Plan
scale 1:50

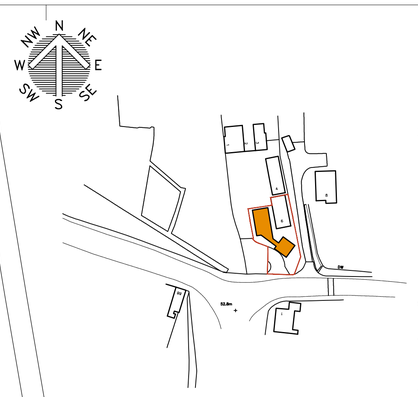

Location Plan
scale 1:1250

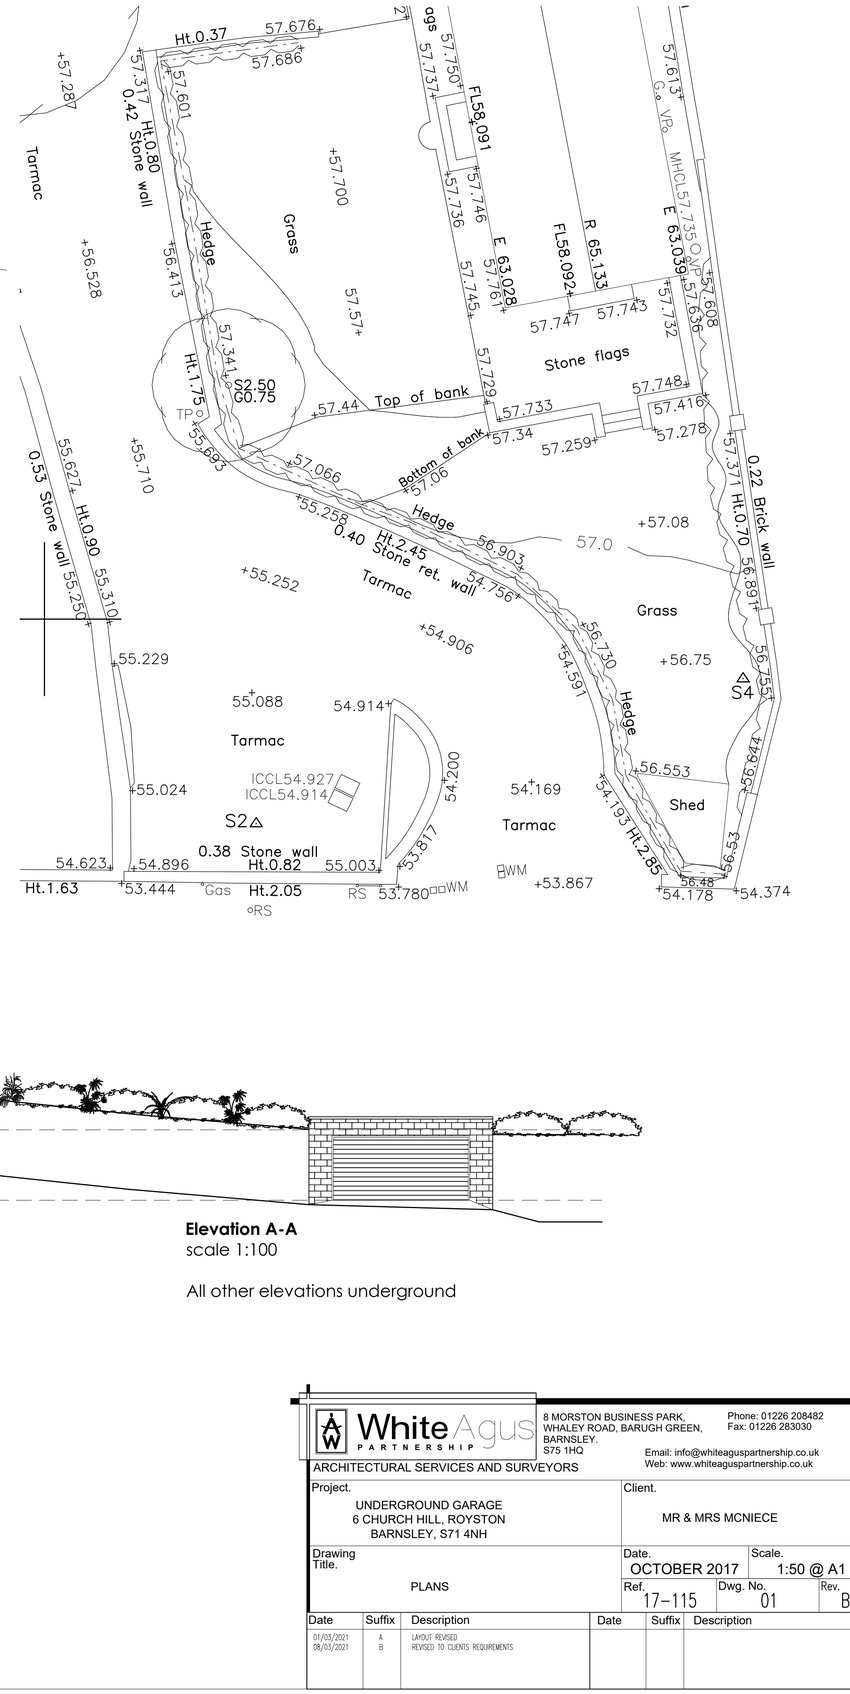

Elevation A-A
scale 1:100

All other elevations underground

White Agus PARTNERSHIP
8 MORSTON BUSINESS PARK,
WHALEY ROAD, BARUGH GREEN,
BARNSLEY,
S75 1HQ
Phone: 01226 208482
Fax: 01226 283030
Email: info@whiteaguspartnership.co.uk
Web: www.whiteaguspartnership.co.uk
ARCHITECTURAL SERVICES AND SURVEYORS

Project.	Client.
UNDERGROUND GARAGE 6 CHURCH HILL, ROYSTON BARNSLEY, S71 4NH	MR & MRS MCNIECE
Drawing Title. PLANS	Date. OCTOBER 2017 / Scale. 1:50 @ A1
	Ref. 17–115 / Dwg. No. 01 / Rev. B

Date	Suffix	Description
01/03/2021	A	LAYOUT REVISED
08/03/2021	B	REVISED TO CLIENTS REQUIREMENTS