


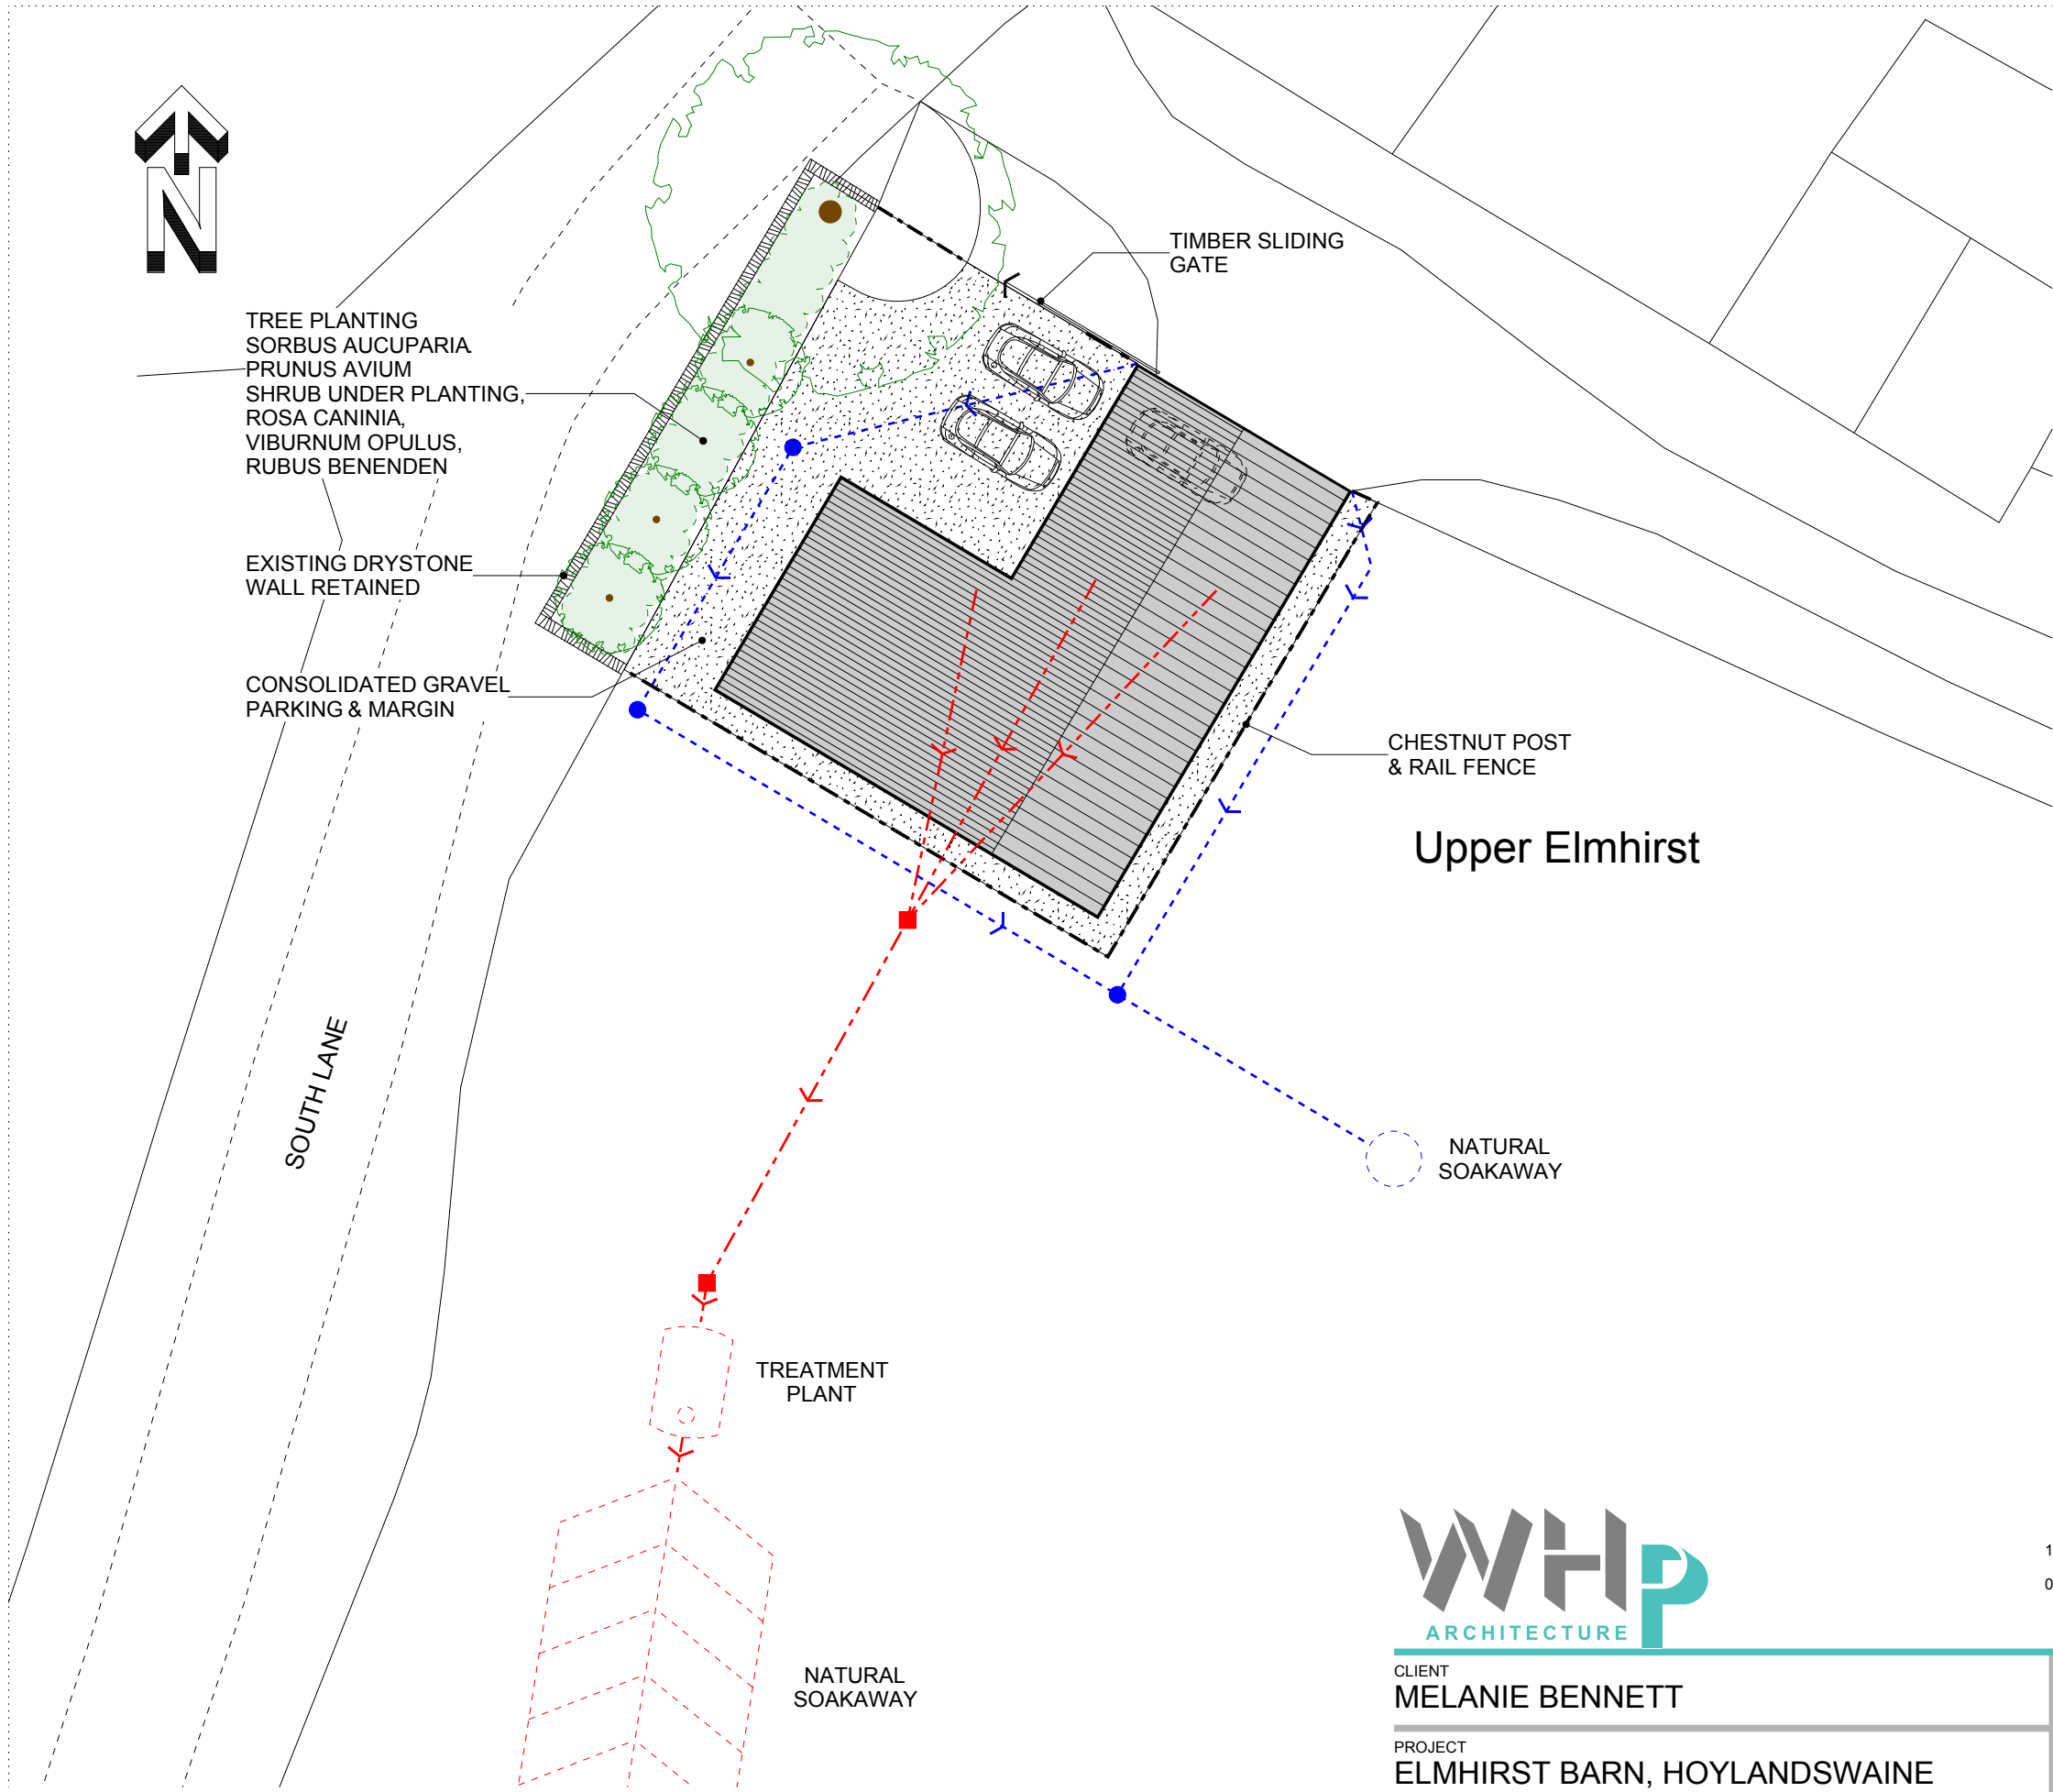

CLIENT MELANIE BENNETT		DRAWING TITLE EXTERNAL WORKS - PROPOSED			
PROJECT ELMHIRST BARN, HOYLANDSWAINE	JOB NO 3970	DRG NO 06	REV -	SCALE @ A3 1:250	DATE 10 12 18

This drawing is the property and copyright of WHP Residential Ltd, Shepley, Huddersfield, Tel. 01484 602377, Fax. 01484 602723, Email. enquiries@waltonhorsfall.co.uk and must not be amended or reproduced without written consent. Use only figured dimensions, do not scale, and report any anomalies.