


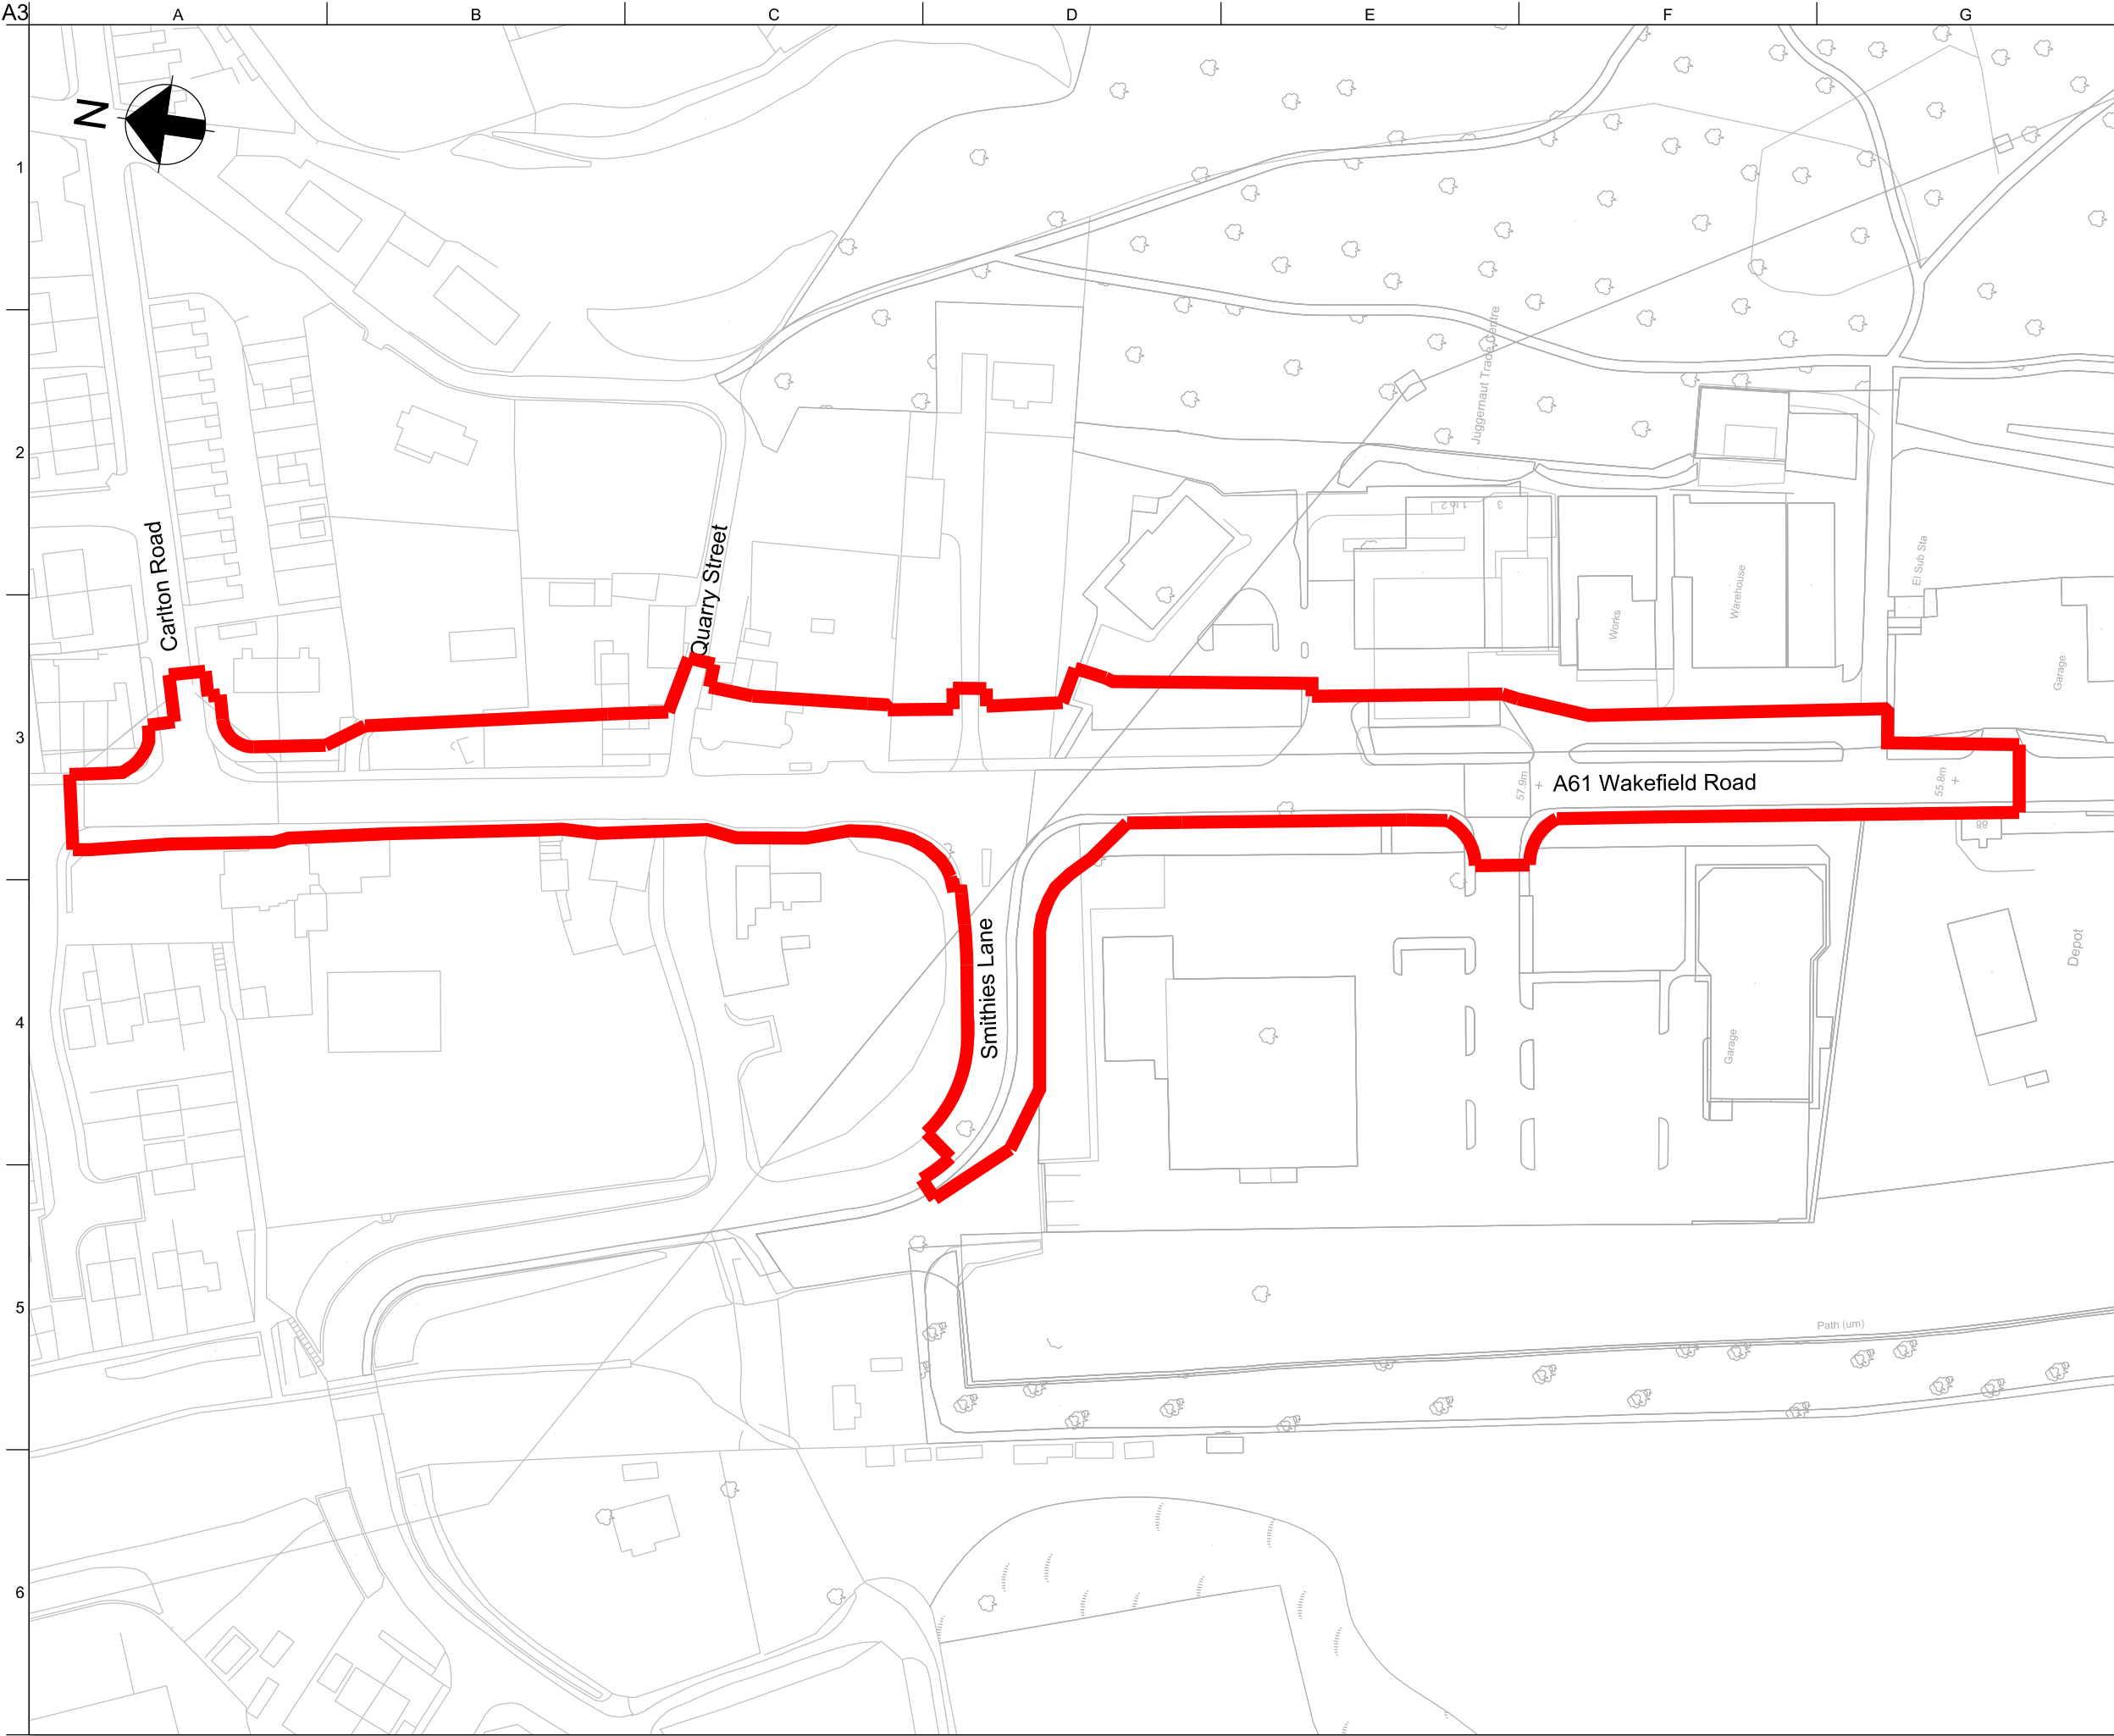

Do not scale

Key:
 Planning boundary

P01	01/12/2021	OM	HJ	CW
Issued for Planning				

Rev	Date	By	Chkd	Appd
-----	------	----	------	------

ARUP

Admiral House, Rose Wharf,
78 East Street, Leeds, LS9 8EE
Tel +44(0)113 242 8498 Fax +44(0)113 242 8573
www.arup.com

Client
South Yorkshire Passenger
Transport Executive

Project Title
A61 Corridor

Drawing Title
Phase 2
Site Location Plan

Scale at A3
1:1250

Role
Highways

Suitability
- S2 - Fit for information

Arup Job No 253511-00	Rev P01
Name A61-ARUP-GY-XX-SK-CH-00025	