


REVISIONS	

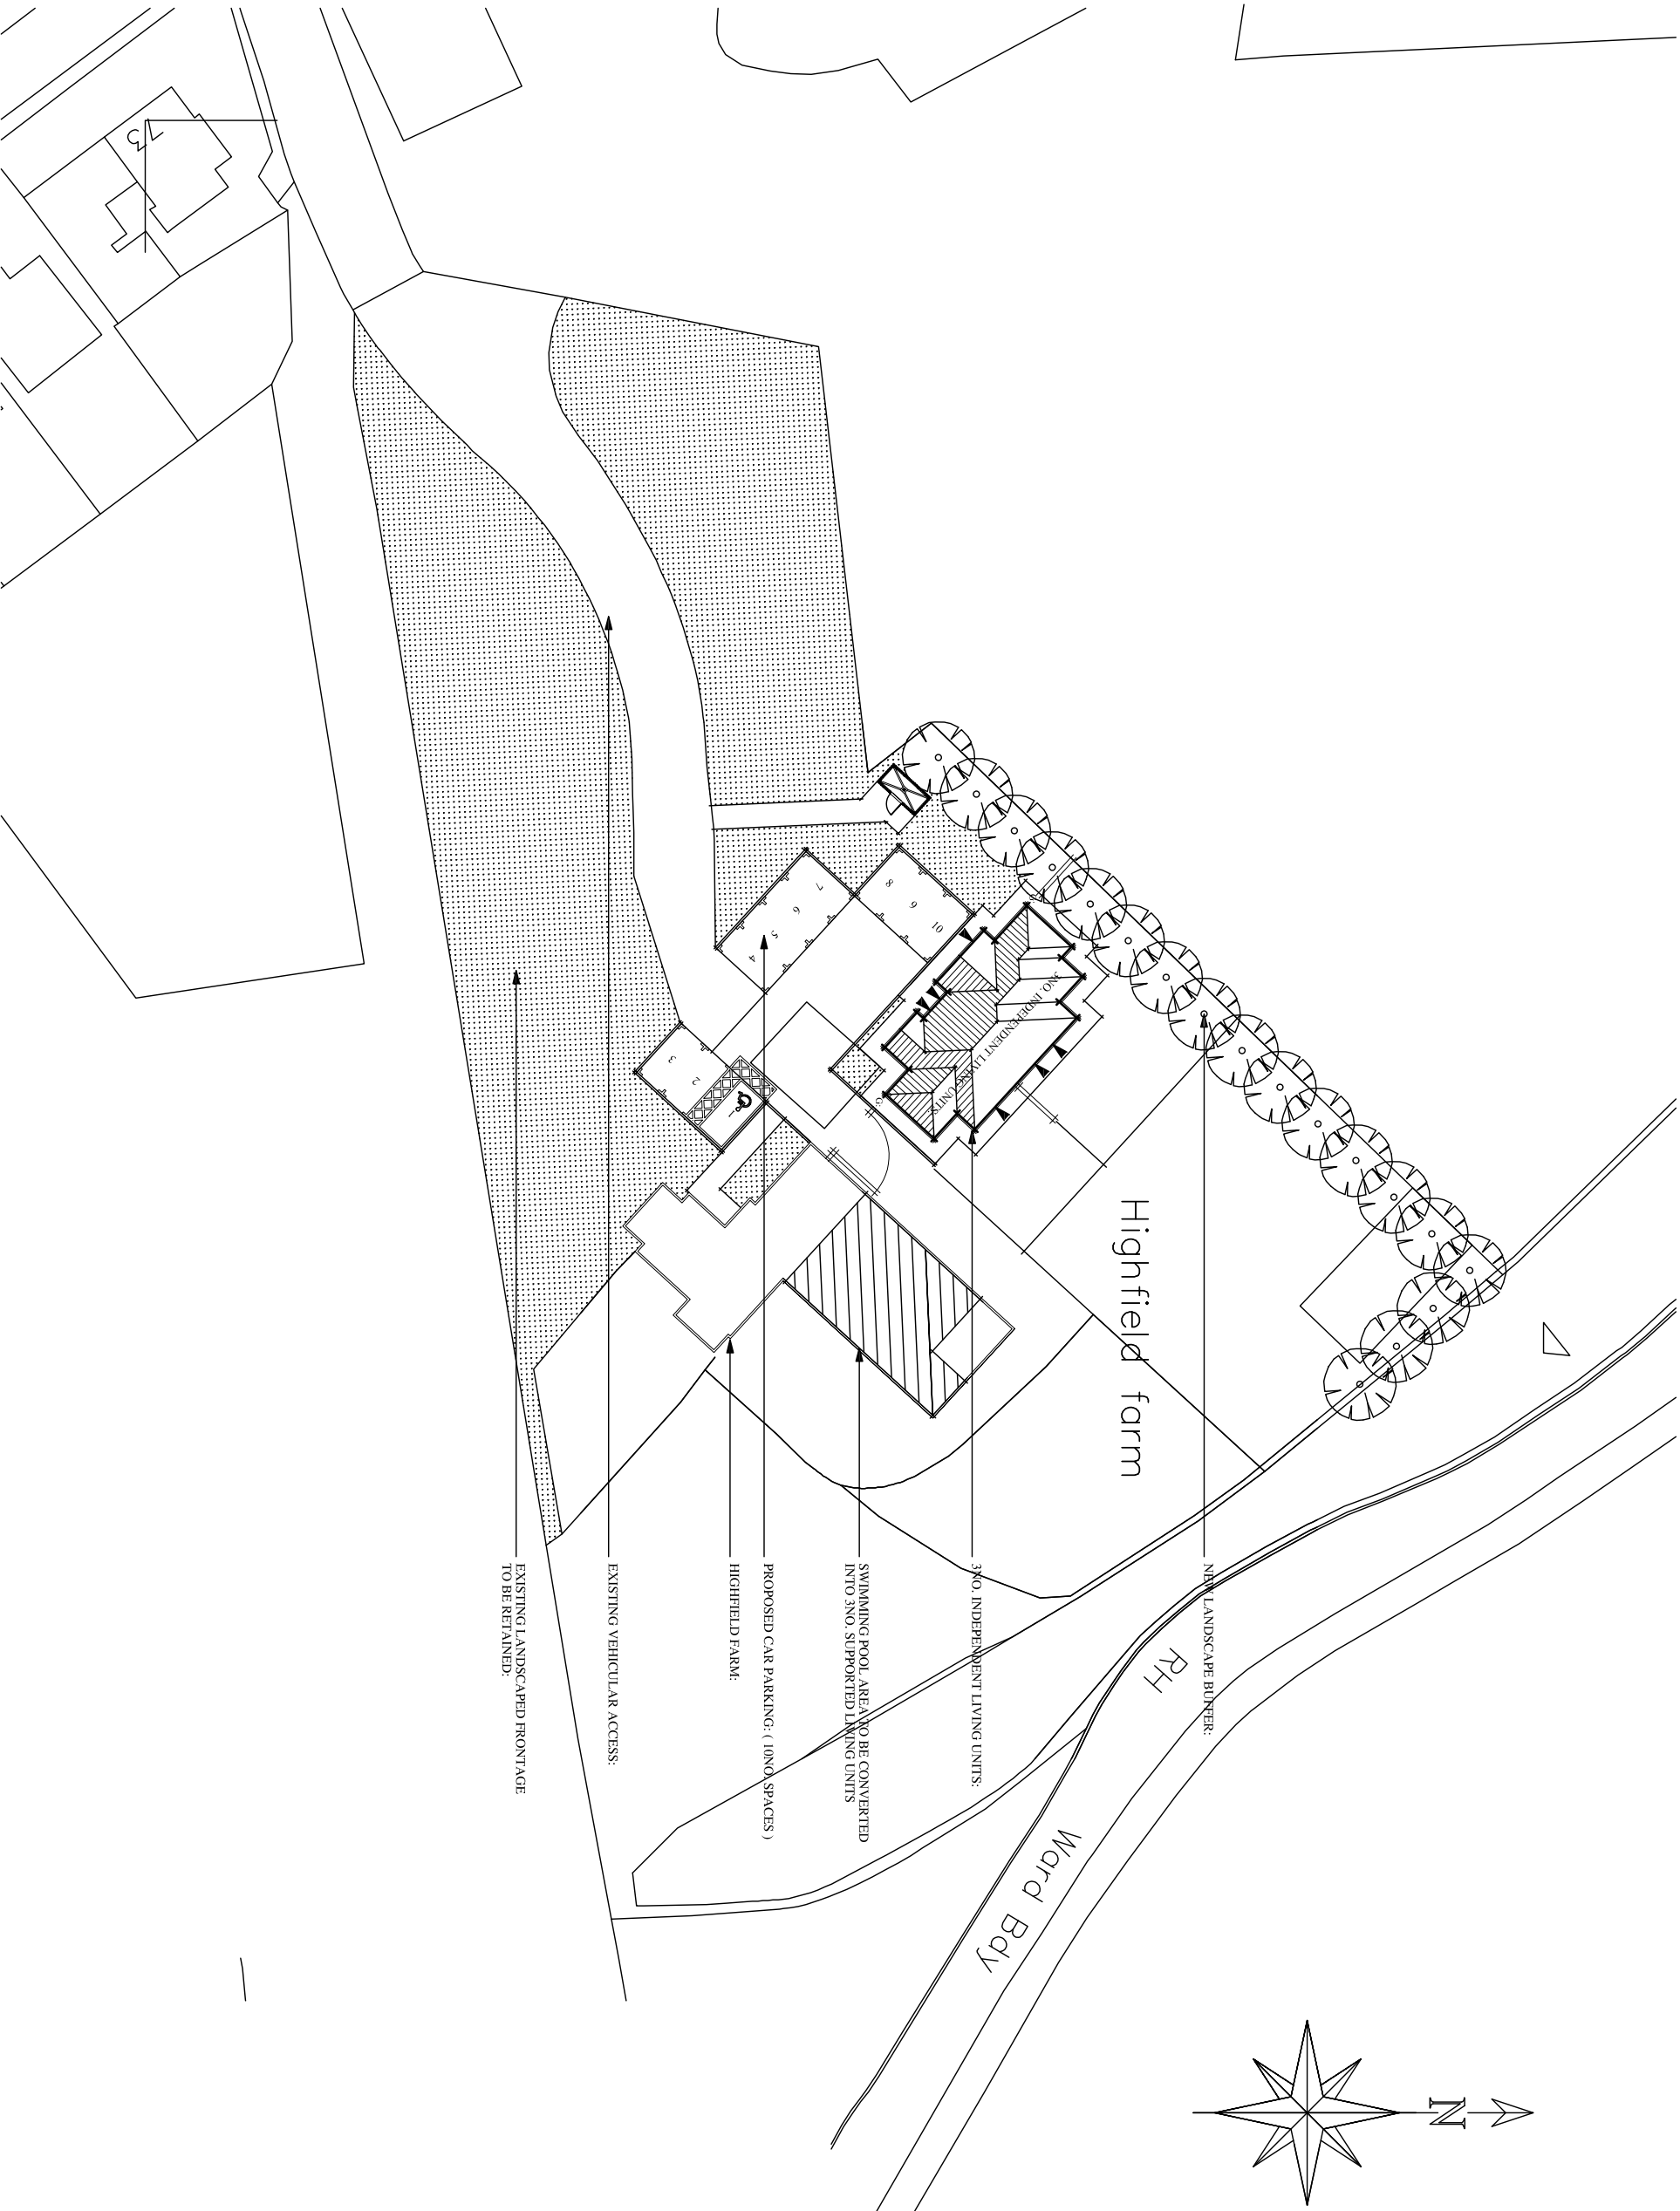

S M ARCHITECTURAL LIMITED
SUITE 101, HONEYWOOD DESIGN
LEONARD HOUSE
TANWORTH STREET
BVA FORDSHIRE
ST1 0JN
T : 01927 25503
E : info@honeywooddesign.co.uk



© Voyage 2014	
PROJECT: HIGHFIELD FARM KNOWLE ROAD WORSBROUGH BARNSELEY	
DRAWING TITLE: SITE LOCATION PLAN	

PLANNING DRAWING	
SCALE 1:500@A3	CHECKED
DATE MAR.2014	DRAWN BY SM

DWG.NO 720 / 2014-03	REV. -
-------------------------	-----------