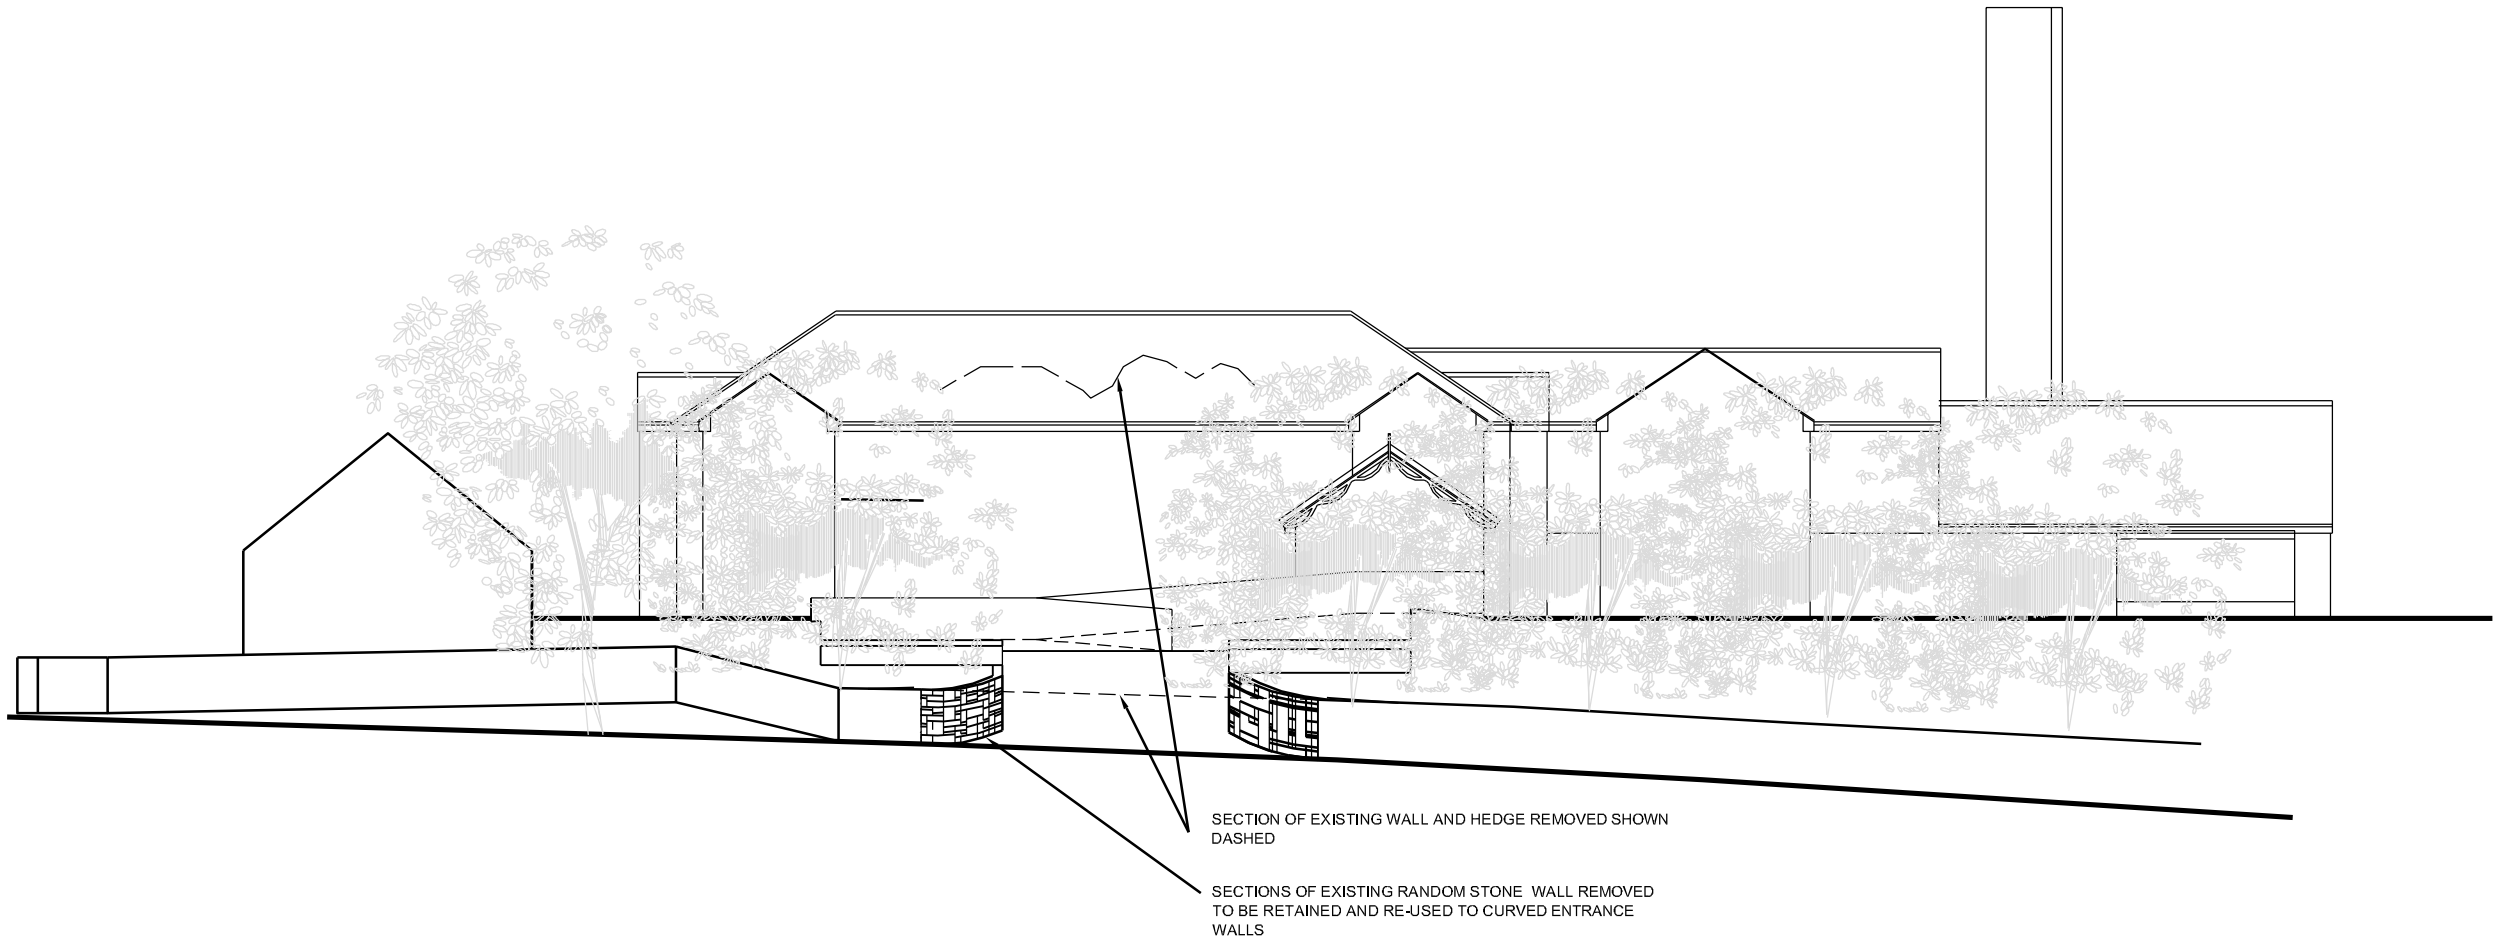


HAWTHORNE ST SCHENE 1:200

MR. B. KALAR AT, HAWTHORNE HOUSE, SCEPTONE GROVE, SHAFTON, S72
PROPOSED ENTRANCE / CAR PARK, PROPOSED EXSTENSIONS & ALTERATIONS TO HOME

HAWTHORNE STREET SCHENE AS PROPOSED SCALE 1:200 MARCH'09 04/0307/SK11.9

Andromeda
ARCHITECTURE
686 STANNINGTON ROAD
SHEFFIELD S6 6AJ
Tel: (0114) 2854 207

© COPYRIGHT EXISTS ON THE DESIGNS AND INFORMATION SHOWN ON THIS DRAWING. The contractor must verify all dimensions on site before making shop drawings or commencing work of any kind. No dimensions to be scaled from this drawing.
Create PDF with GO2PDF for free, If you wish to remove this line, click here to buy Virtual PDF Printer