



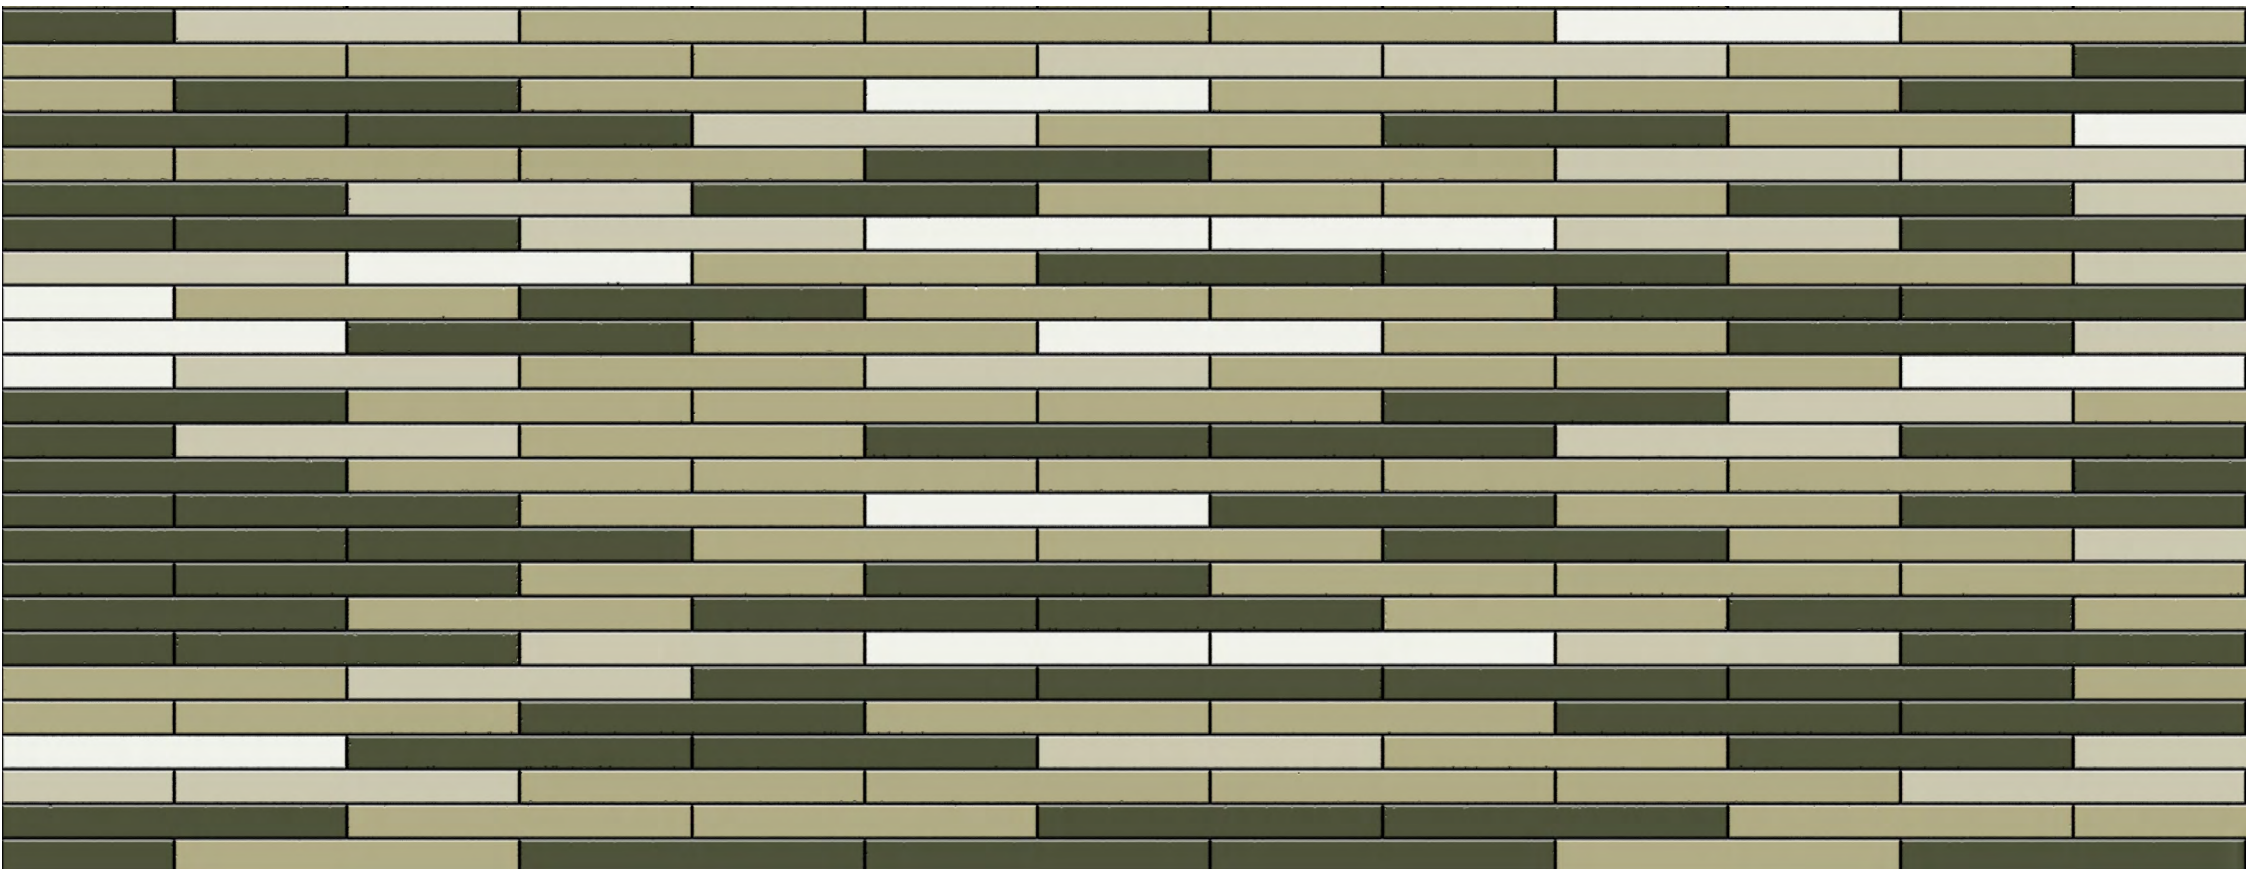

Feature Flat Panel Rain-Screen Metal Cladding (Laid Horizontally)

	Olive Green	RAL 100 30 20
	Sand Brown	RAL 100 70 20
	Pale Beige	RAL 100 80 10
	Traffic White	RAL 9016

Dearne Valley Parkway, Barnsley

 

Harworth