


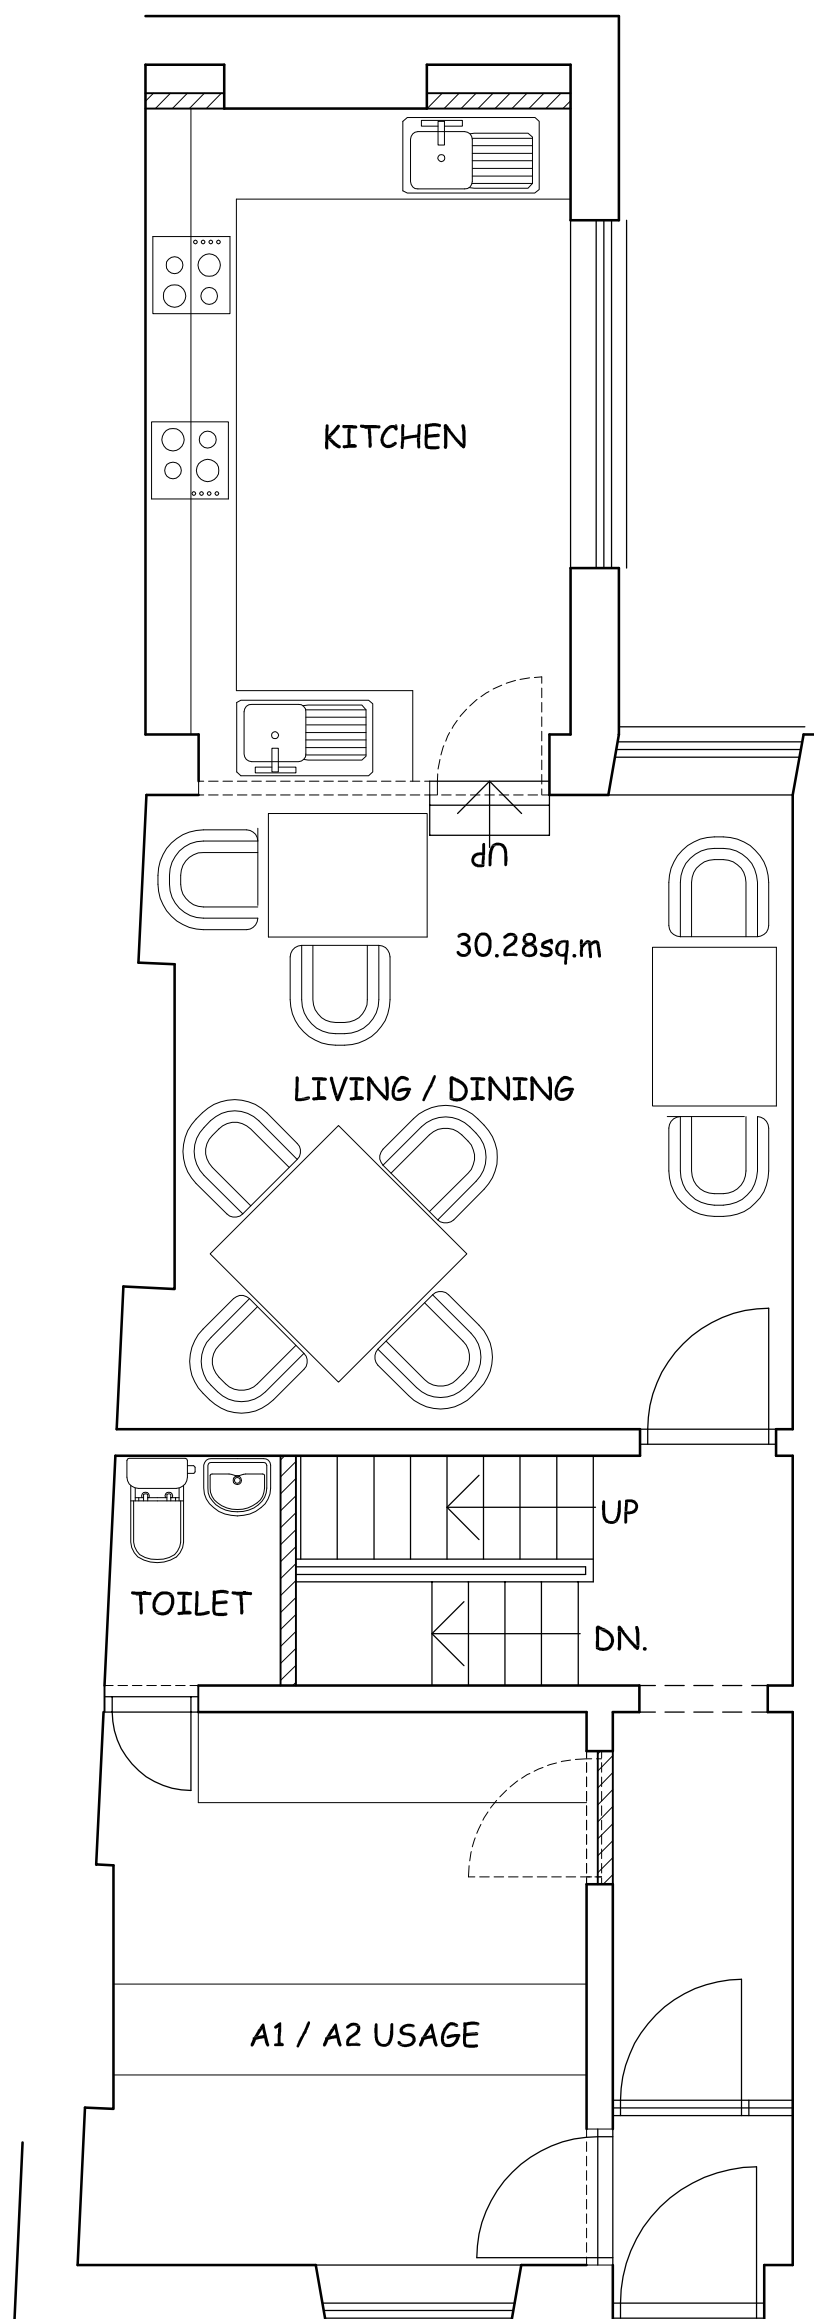

UPPER GROUND FLOOR PLAN AS PROPOSED 1:50