


Notes
This drawing is copyright and must not be reproduced without permission
Do not scale this drawing

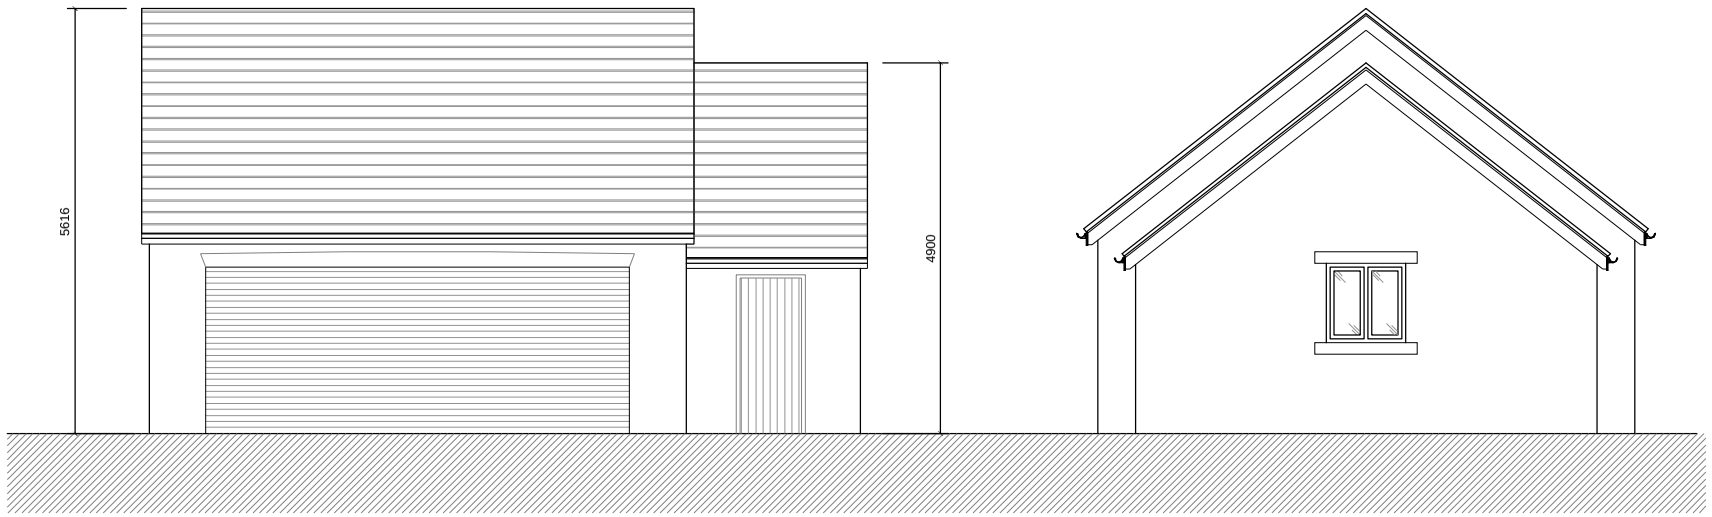


01 GARAGE A - ELEVATIONS
SCALE 1:100

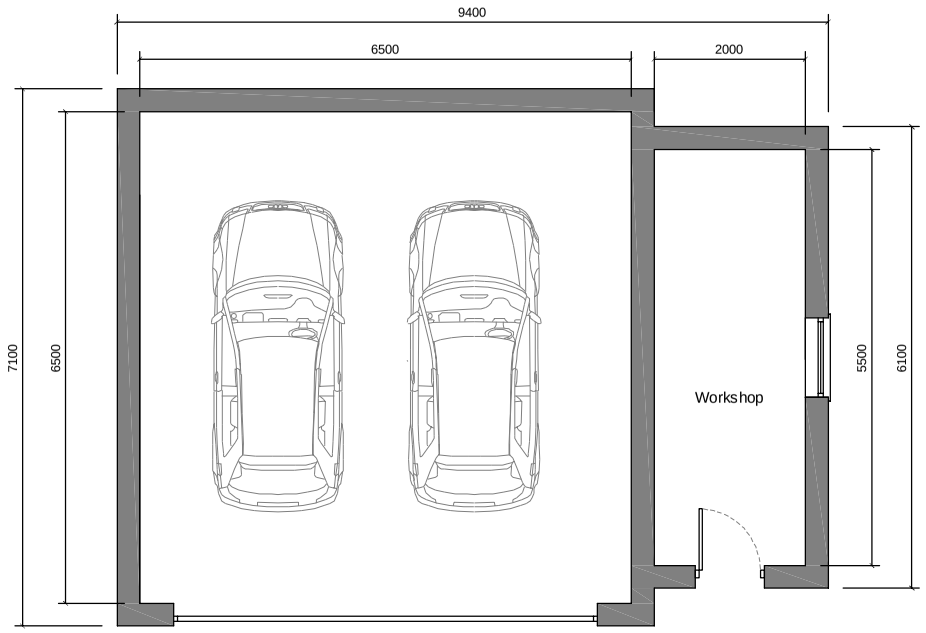

02 GARAGE A - PLAN
SCALE 1:100

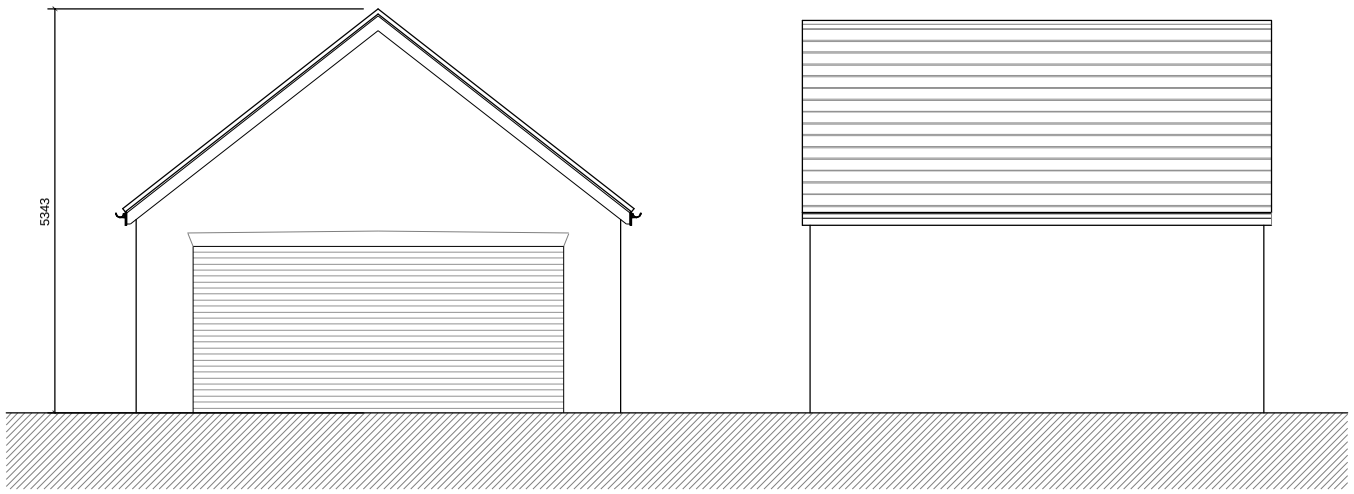

03 GARAGE B - ELEVATIONS
SCALE 1:100

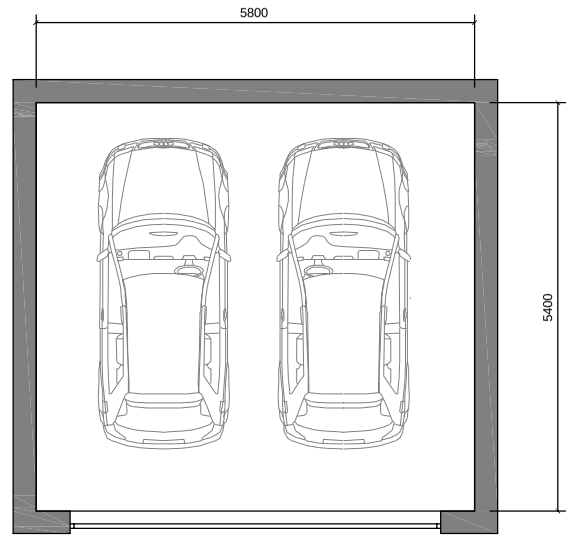

04 GARAGE B - PLAN
SCALE 1:100

Scale 1:100 0m 1 2 3 4 5

Rev		Date	Initial
A	DEPTH OF GARAGE - A AMENDED TO 6.5m	16.06.14	MJ

COG Architecture
www.cogarchitecture.com
31 Harrogate Road / Chapel Allerton
Leeds / West Yorkshire / LS7 3PD

Client
Mr. P. Dawtry

Project
PROPOSED NEW BUNGALOW AND GARAGES
16 DALESWOOD AVENUE, BARNSLEY

Drawing
Proposed Garage

Drawing number
155- PL-006

Scale 1:100@A3 Drawn MJ
Date 24.04.14 Checked