


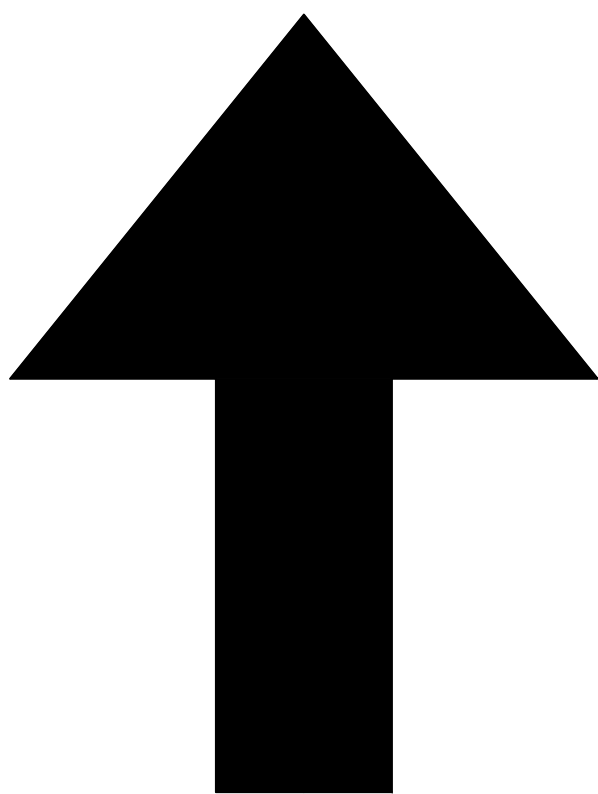

LOCATION MAP 1:1250



LOCATION MAP 1:500

Do not scale off this drawing, all dimensions to be checked on site

This drawing shows 'Design Intent' only. It is the responsibility of appointed Contractor to check all dimensions on site, to determine the location of all undergirded services etc.
All working drawings to be approved by Local Authority and Building Control where appropriate prior to works commencing.
Drawings must be read in conjunction with any Structural Engineers calculations/details and any Specialist Contractor drawings/details where relevant
All materials to be approved by Statuary Authorities.

Statutory Regulations

The concessionaire fit-out works must fully comply with all British Standards of Codes of Practice, i.e Health and Safety codes of practice, Regulatory Reform (Fire Safety) Orders, IEE Regulations, CDM constraints, Building Control standards. Built under the JCT contract and with the appropriate Insurance and paperwork in place

Site: Swanton Care Ltd, Emeralds Care
9 Belvedere, Darfield
Barnsley, S73 9RL
Title: Location plans
Date: 22.5.24 Scale:1:500, 1:1250@A1
Drawn by: JAS (O788 763 0004)
Drawing no. Bel 002 Rev: