




Layout

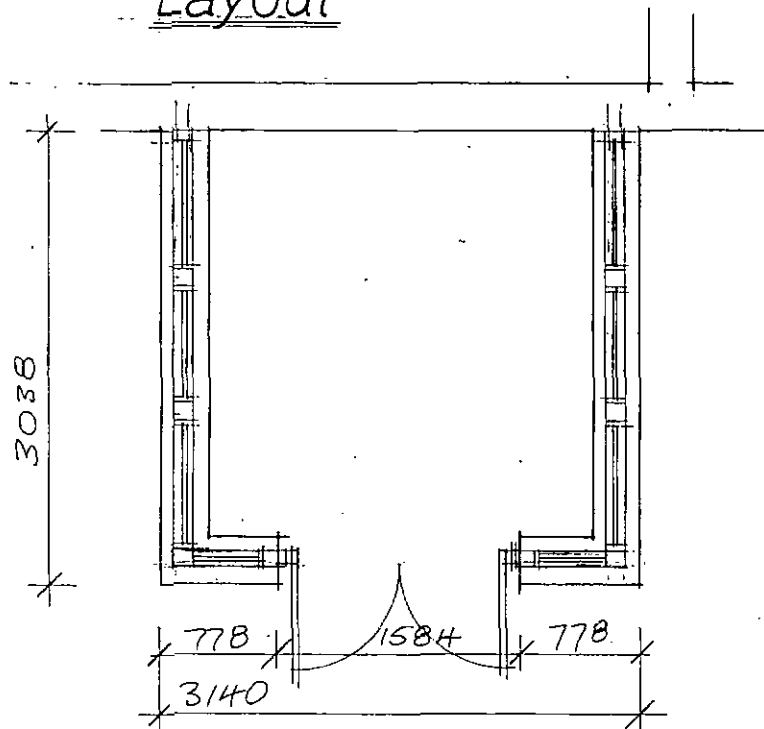


Roof

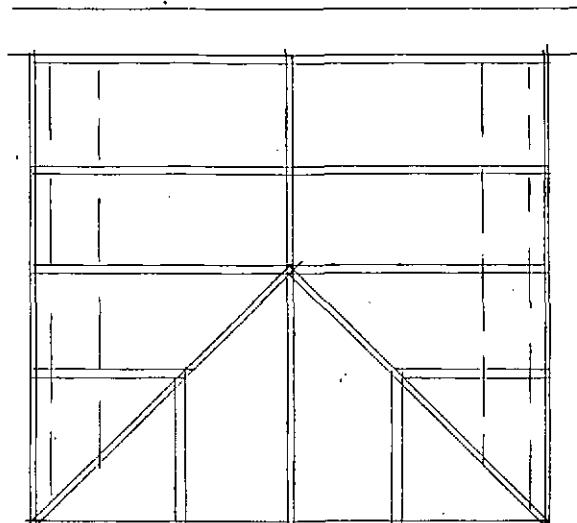


Elevations

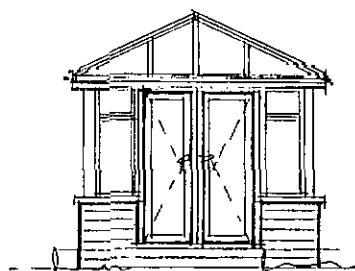

Rear

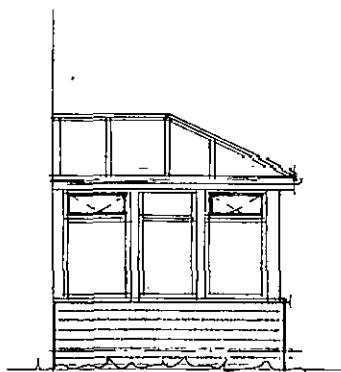

Side

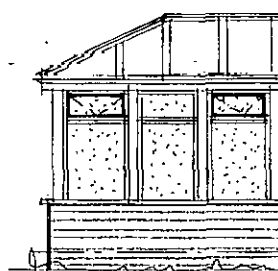

Side

UPVC MATERIALS TO MATCH
MAIN DWELLING WINDOWS.

OBSURE GLASS
"STIPPLE" TO
SIDE ADS.
BARNLEY

MATCHING
FOR EXTERIOR
LEAF OF
PROPOSED
CAVITY WALL.

Rev	Notes	Date
-----	-------	------

**Garry
Greetham
Associates**

Residential
Design Consultant
Westwood House
18 Carr Lane
Tankersley

Barnsley S75 3BE
Tel(01226)746573

PROJECT 2 Storey Side Extension

CLIENT Mr. & Mrs. S. Burkinshaw

TITLE Rear Conservatory Details

ADDRESS
27 Manor Park, Silkstone,
Barnsley. S75 4NE

DRAWN BY 999

SCALE 1:50; 1:100 DATE Apr 16

DRAWING No 824-06 REV

Member of the Chartered Institute
of Architectural Technologists