




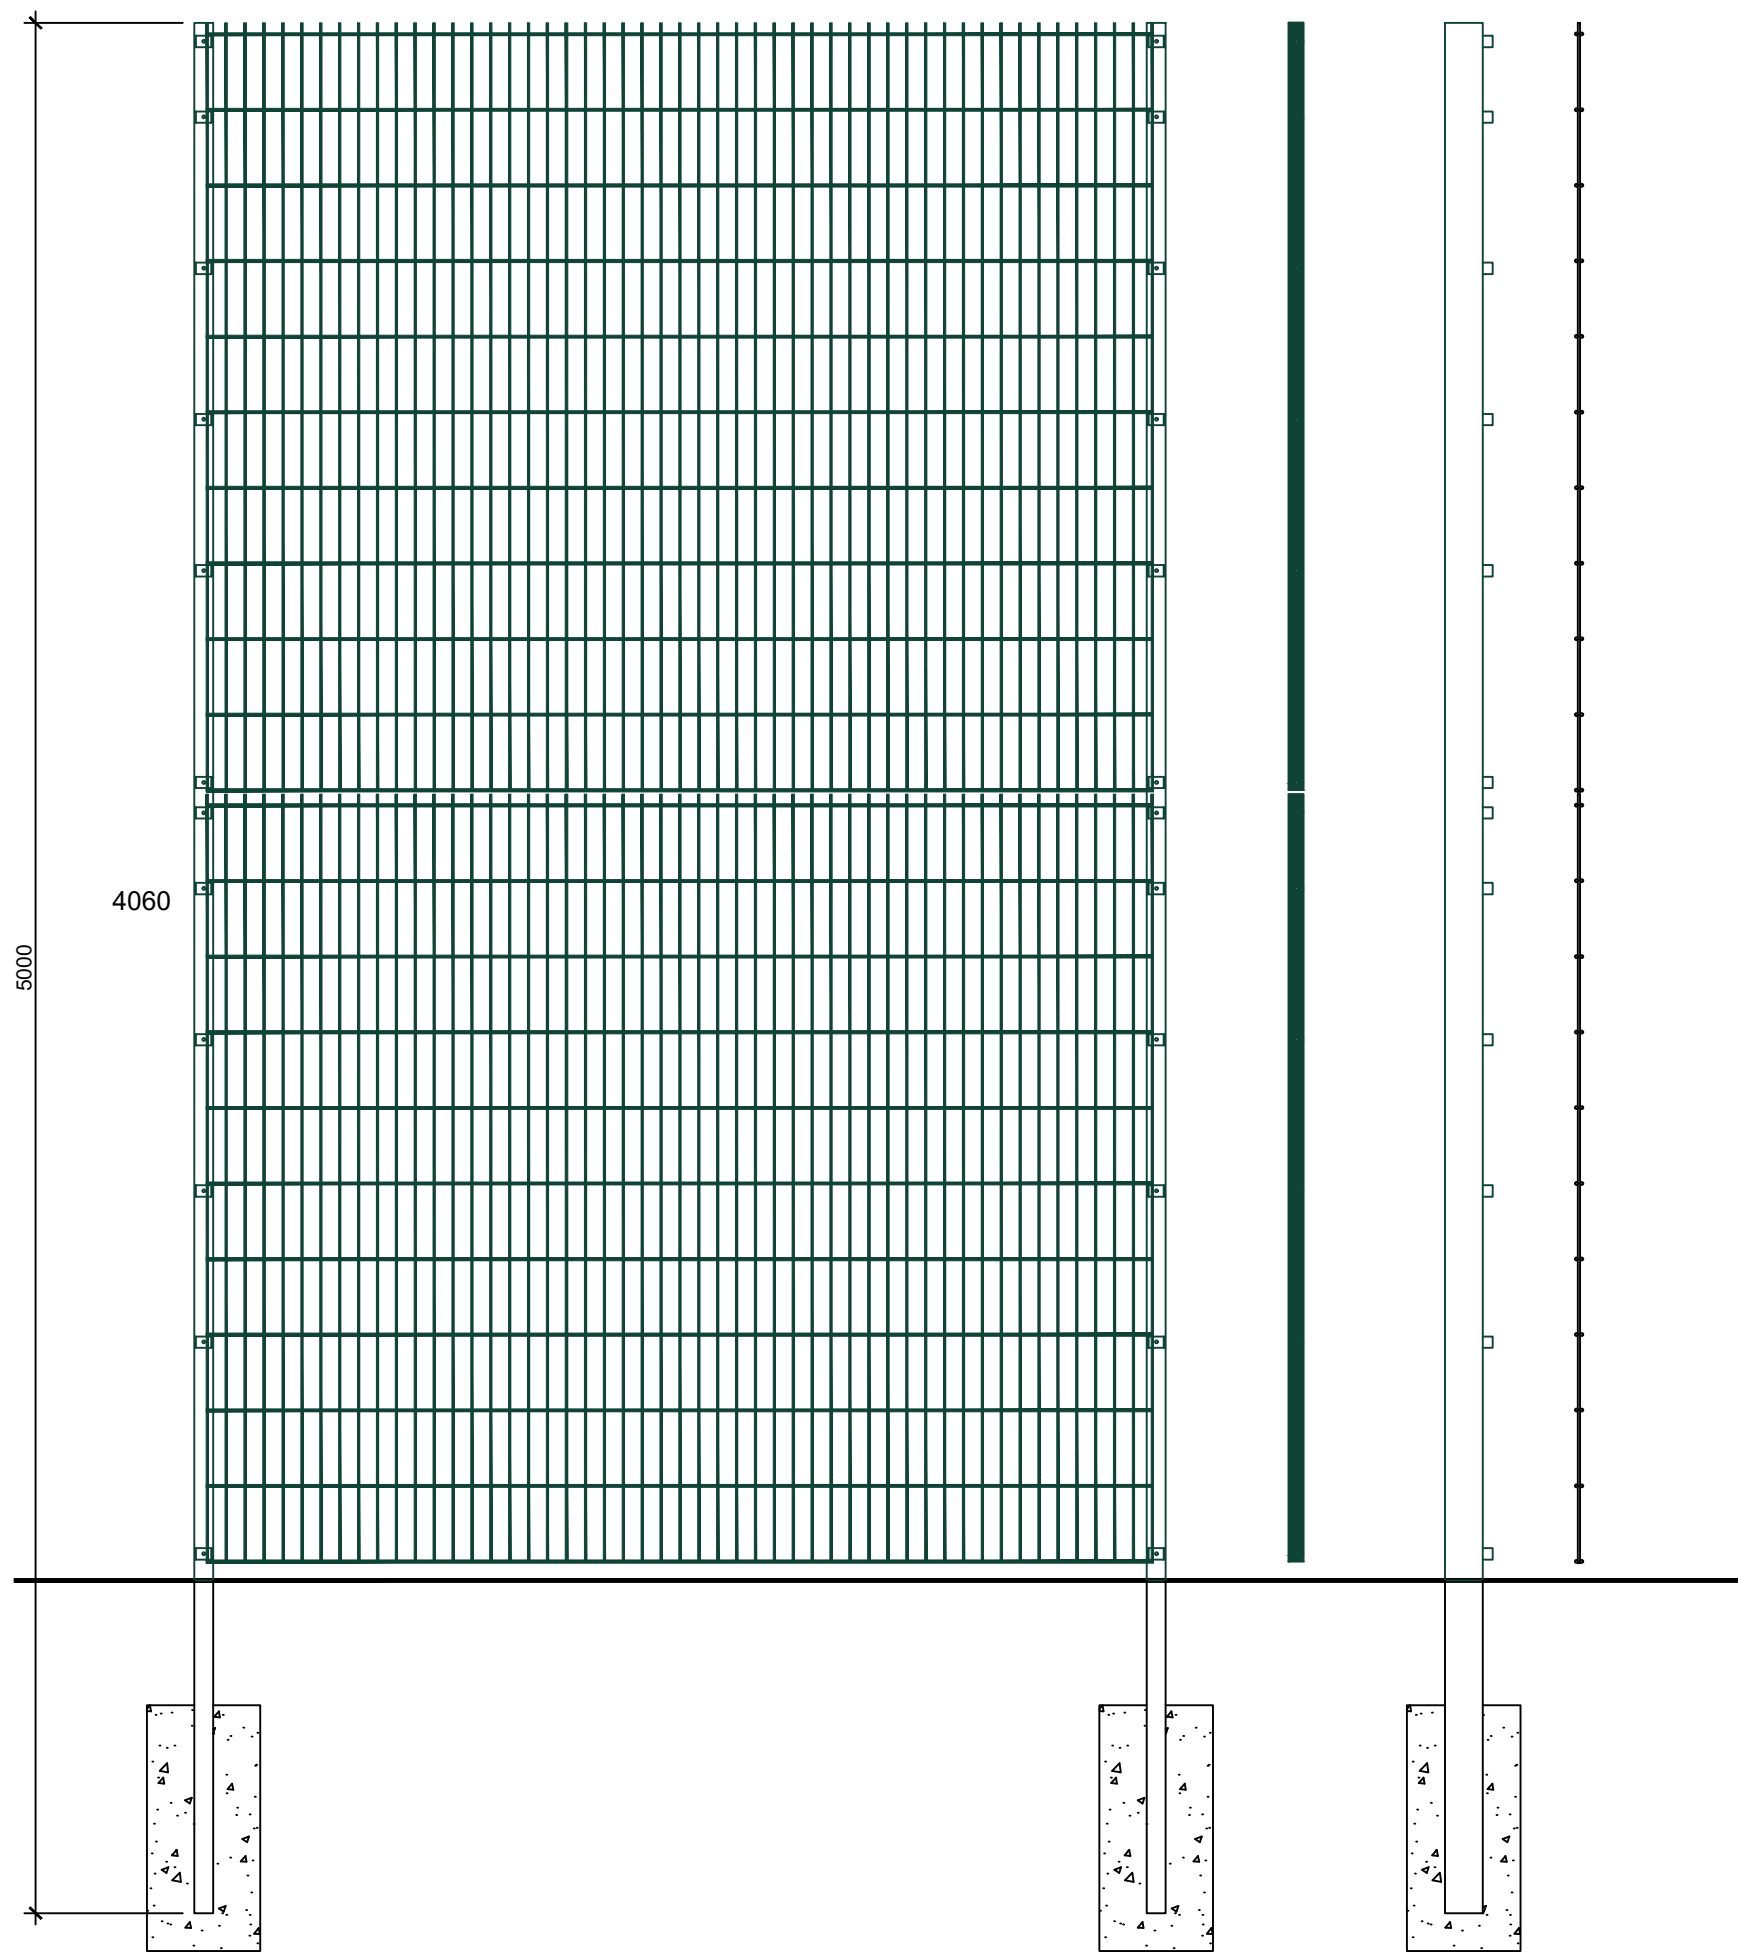

Typical Fencing Details

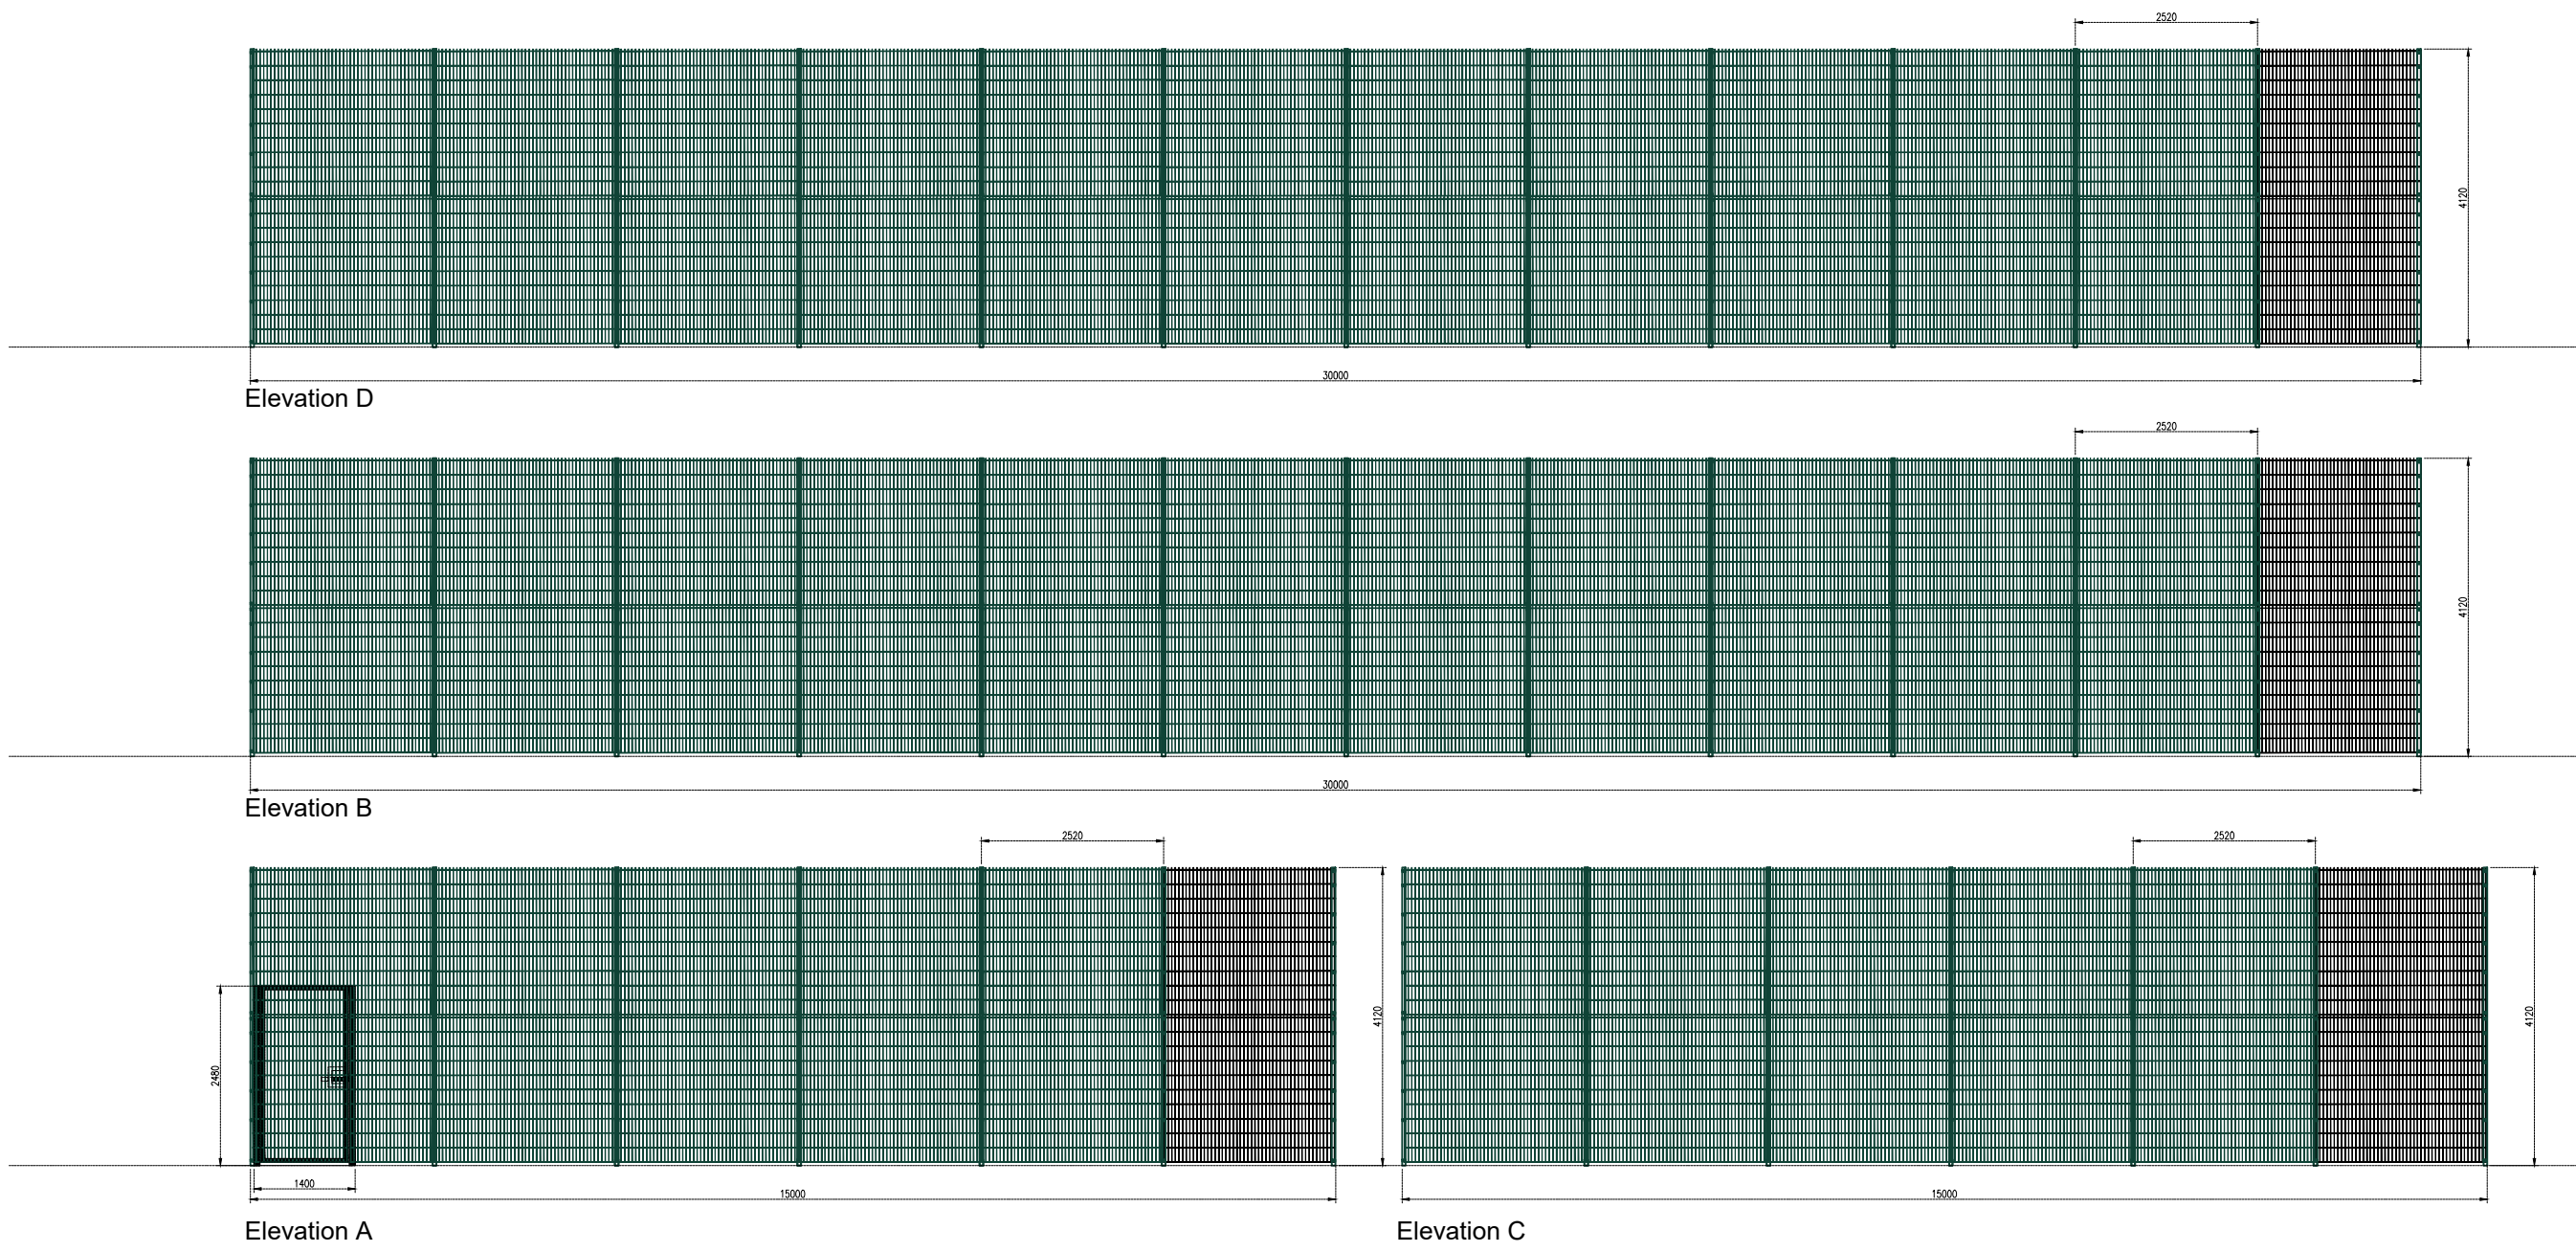


Proposed Sport Fencing Elevations

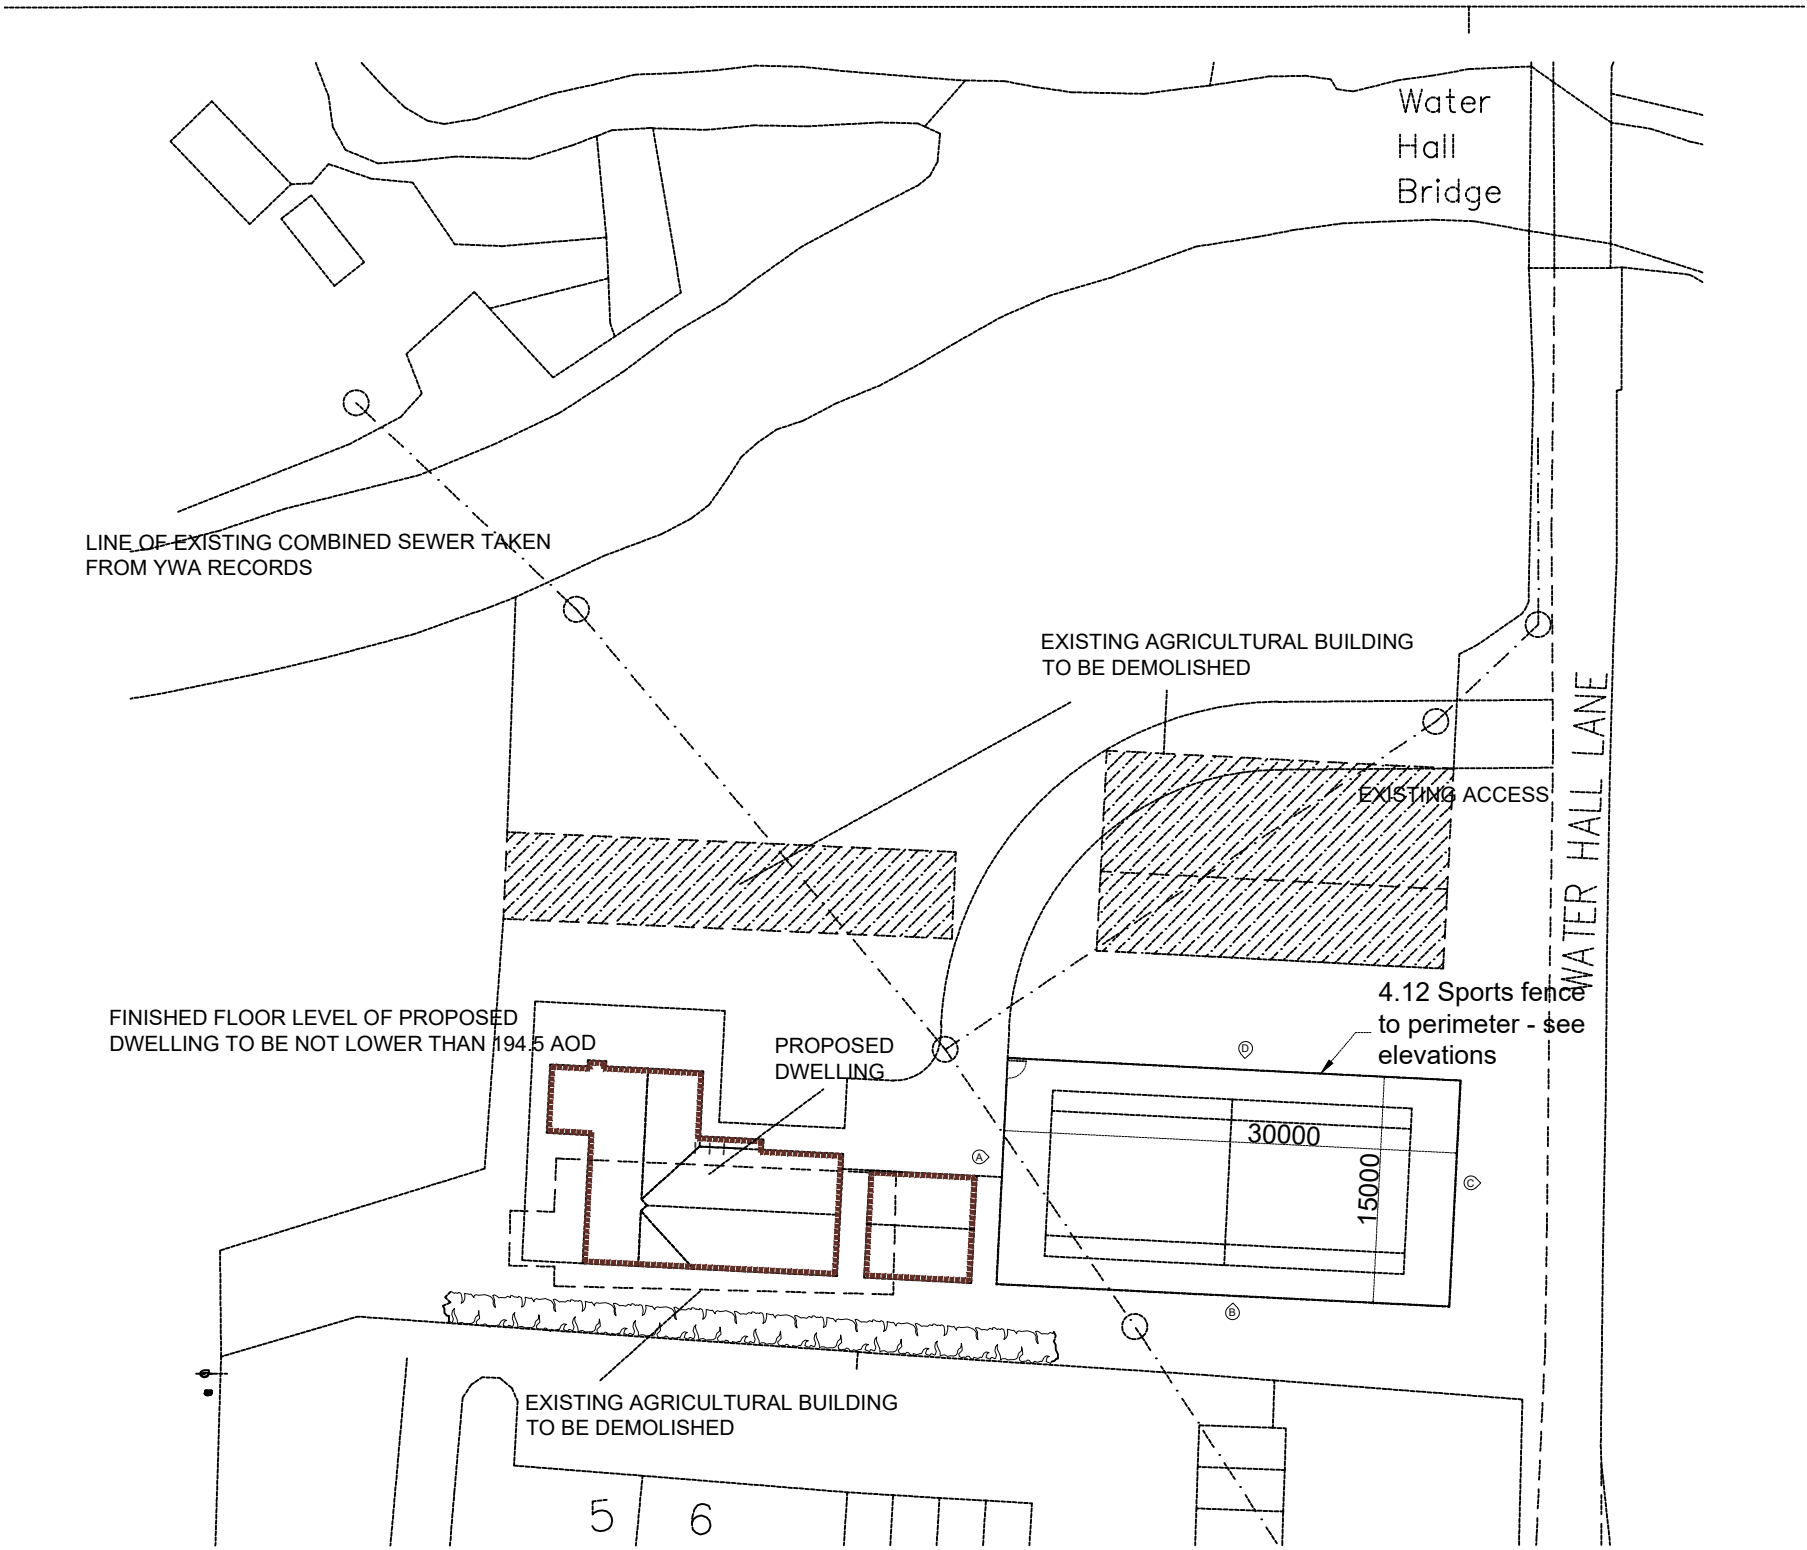

Proposed Location Plan

RESPONSIBILITY IS NOT ACCEPTED FOR OTHERS SCALING DIRECTLY FROM THIS DRAWING. DO NOT SCALE FROM THIS DRAWING. USE WRITTEN DIMENSIONS ONLY.

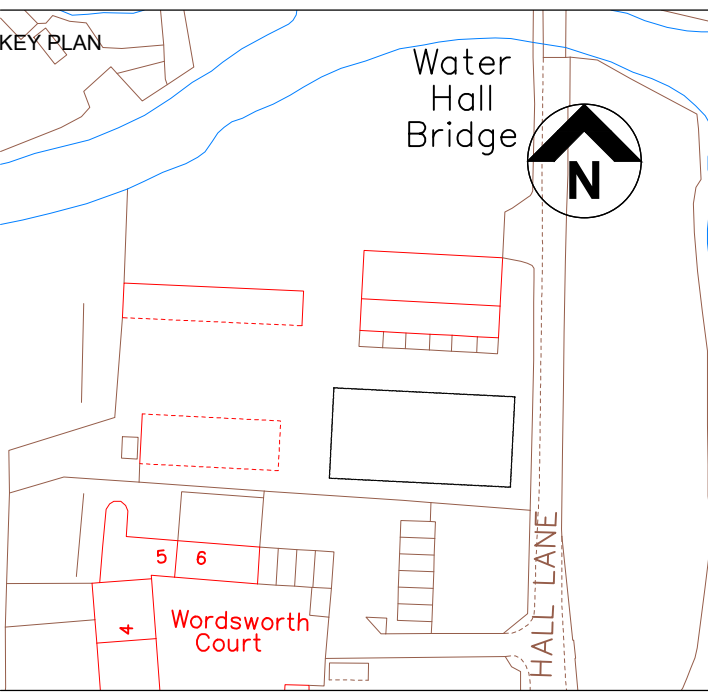

THIS DRAWING IS PRODUCED FOR USE IN THIS PROJECT ONLY AND MAY NOT BE USED FOR ANY OTHER PURPOSE. NPS PROPERTY CONSULTANTS LTD ACCEPT NO LIABILITY FOR THE USE OF THIS DRAWING OTHER THAN THE PURPOSE FOR WHICH IT WAS INTENDED IN CONNECTION WITH THIS PROJECT AS RECORDED IN THE 'PURPOSE FOR ISSUE' AND 'FILE STATUS CODE'.

THIS DRAWING MAY NOT BE REPRODUCED IN ANY FORM WITHOUT PRIOR WRITTEN AGREEMENT OF NPS PROPERTY CONSULTANTS LTD.

© CROWN COPYRIGHT AND DATABASE RIGHTS 2019 ORDNANCE SURVEY LICENCE NUMBER 100022264

Notes:

FIRST ISSUE - PLANNING APPLICATION						
P1	GH	12.01.19				
COMMENT						
REV	DRAWN	DATE	CHECKED	DATE	APPROVED	DATE
Miss G Hinchliffe						
18 Welbeck Road, Sheffield, S6 5AY, Tel: 07791736662, ARB Reg 0877231						

CLIENT

Mr Ed Norris

PROJECT

Dwelling on Land at Water Hall Lane, Penistone

TITLE

Sports Area - Plan and Elevations

SCALES	DISCIPLINE	PROJECT NUMBER
1:100/ 1:500	ARCHITECT	19-1-1001
DRAWING NUMBER	REV CODE	
-DR-A-(00)-500	P1	
STATUS CODE	PURPOSE OF ISSUE	DRAWN BY
S2	PLANNING APPROVAL	GH