



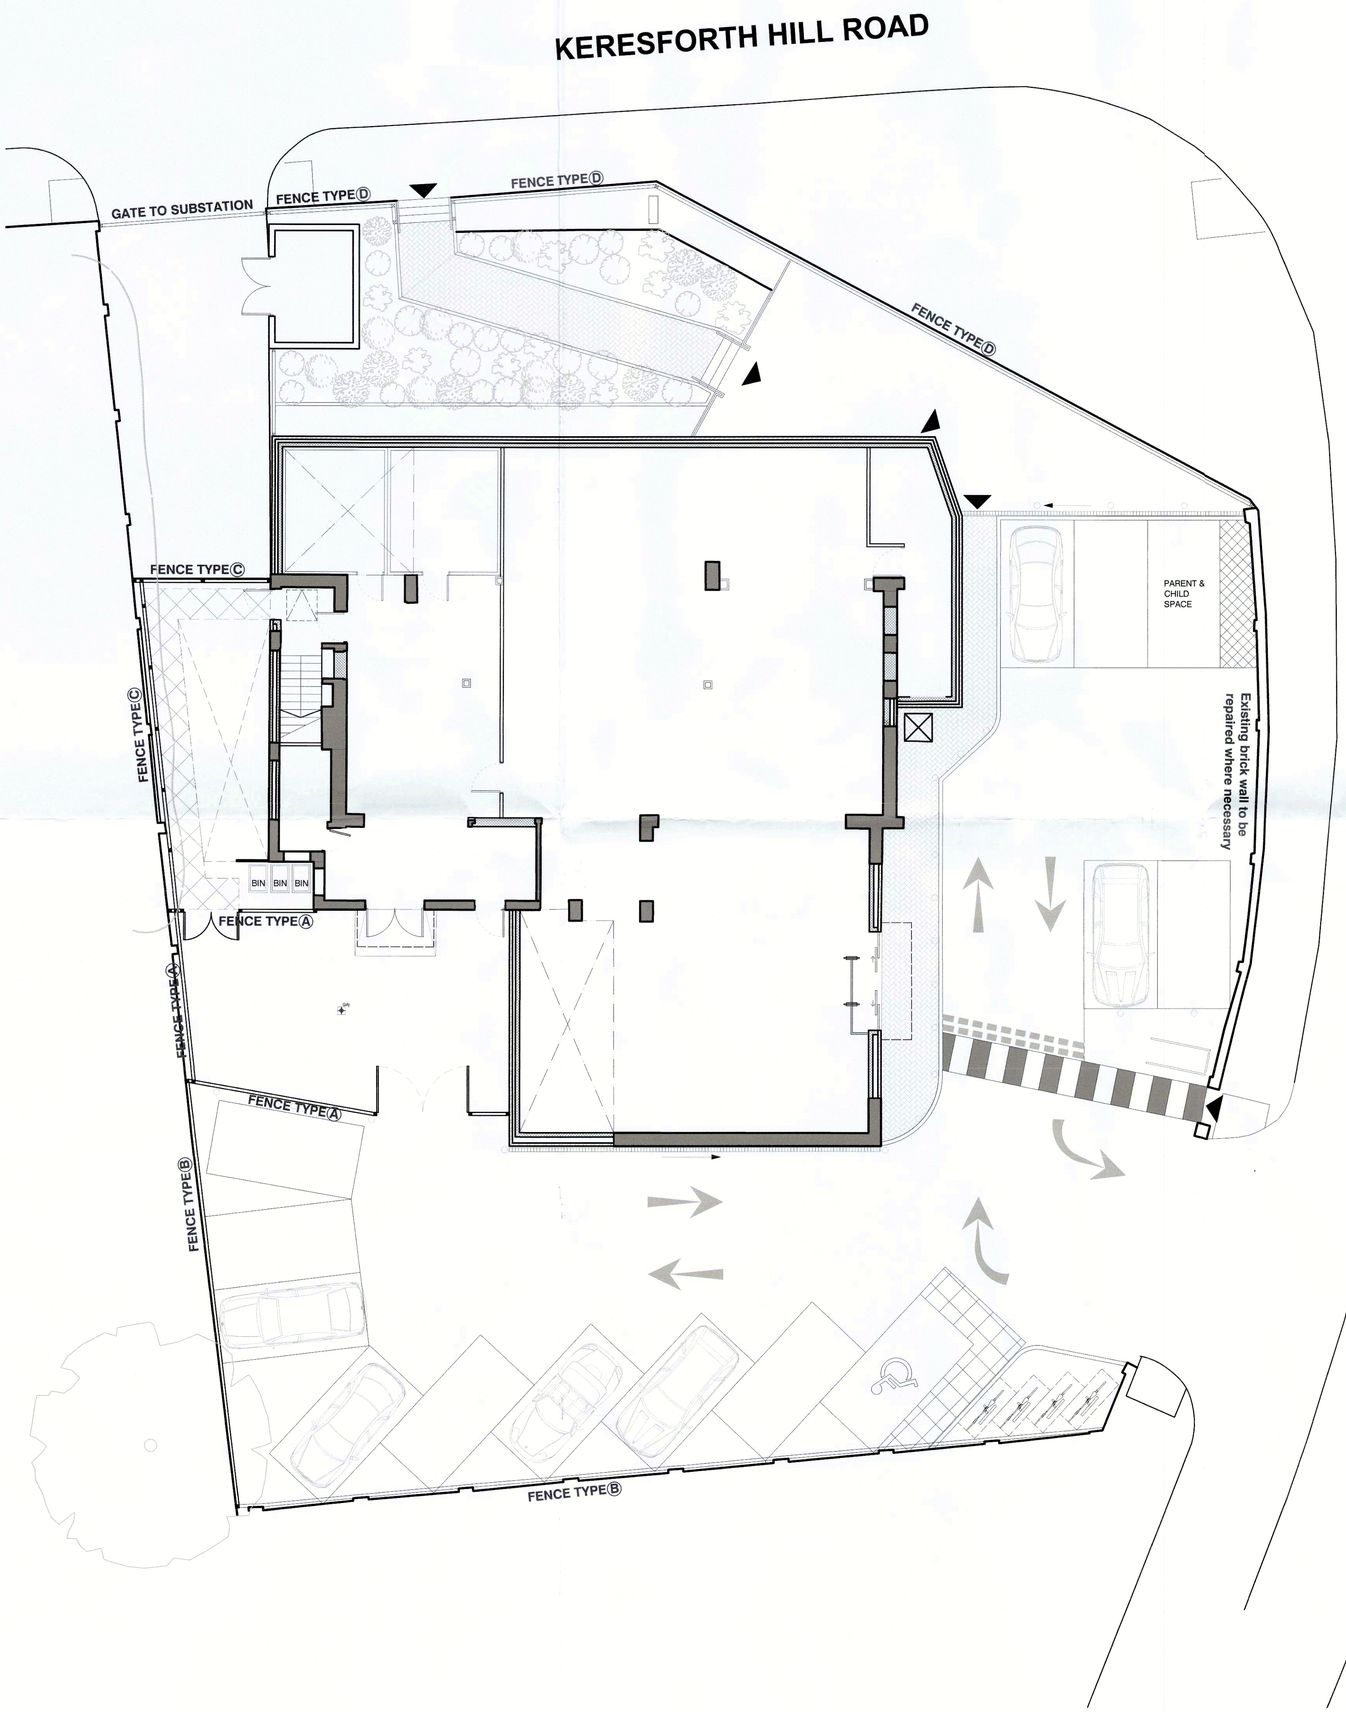

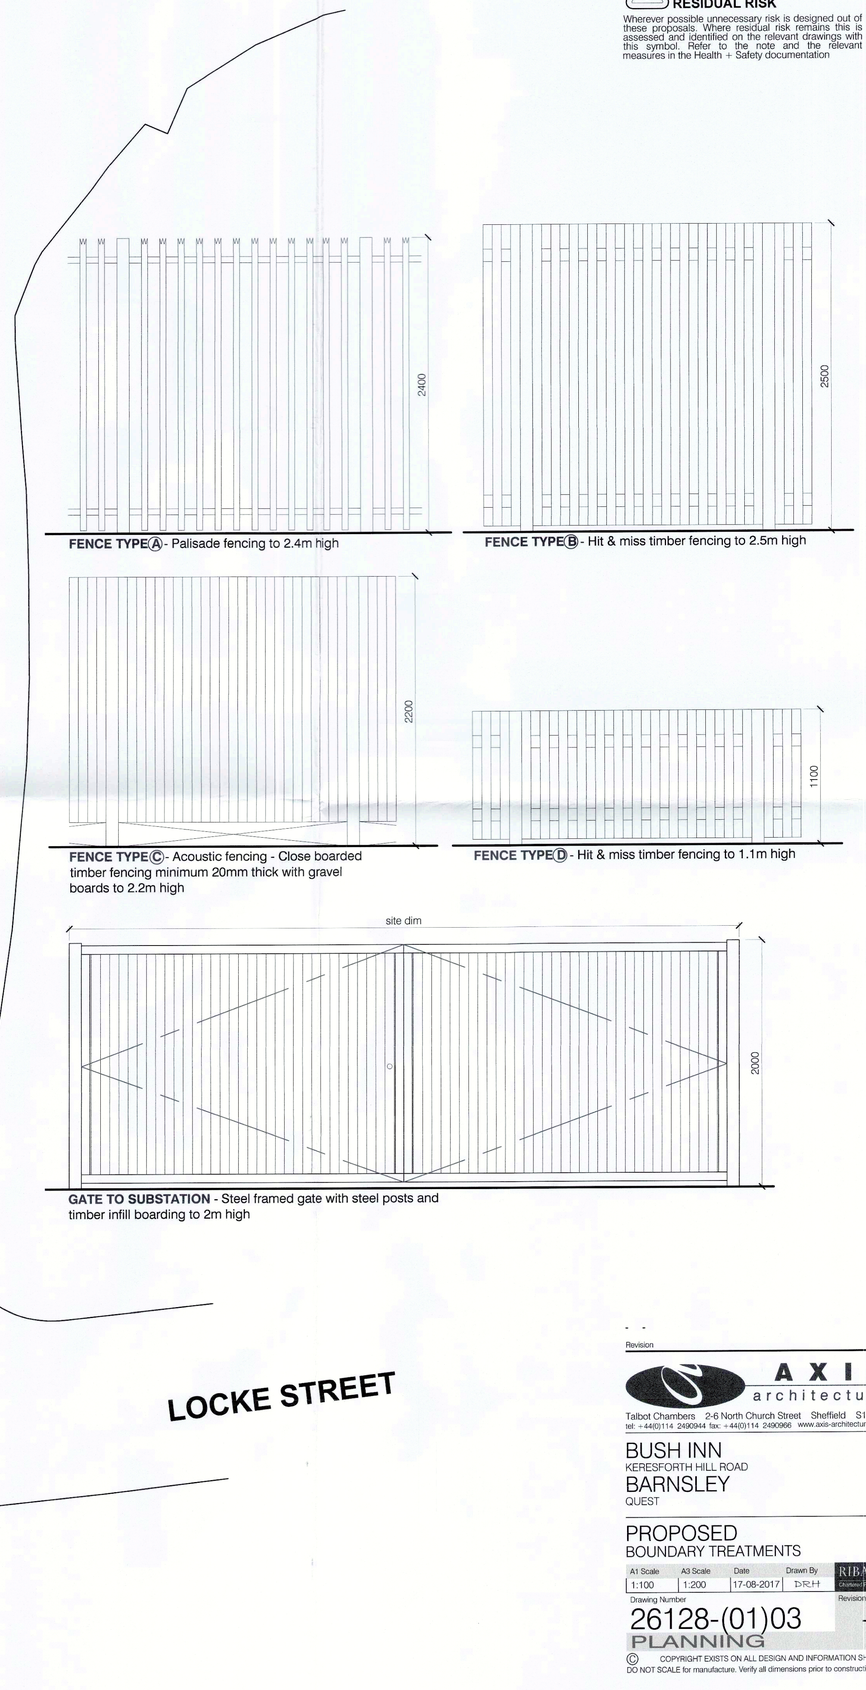

RESIDUAL RISK

Wherever possible unnecessary risk is designed out of these proposals. Where residual risk remains this is assessed and identified on the relevant drawings with this symbol. Refer to the note and the relevant measures in the Health + Safety documentation

FENCE TYPE Ⓐ - Palisade fencing to 2.4m high

FENCE TYPE Ⓑ - Hit & miss timber fencing to 2.5m high

FENCE TYPE Ⓒ - Acoustic fencing - Close boarded timber fencing minimum 20mm thick with gravel boards to 2.2m high

FENCE TYPE Ⓓ - Hit & miss timber fencing to 1.1m high

GATE TO SUBSTATION - Steel framed gate with steel posts and timber infill boarding to 2m high

Revision

AXIS architecture

Talbot Chambers 2-6 North Church Street Sheffield S1 2DH
tel: +44(0)114 2490944 fax: +44(0)114 2490966 www.axis-architecture.com

BUSH INN
KERESFORTH HILL ROAD
BARNSLEY
QUEST

PROPOSED
BOUNDARY TREATMENTS

A1 Scale	A3 Scale	Date	Drawn By	RIBA
1:100	1:200	17-08-2017	DRH	Outline / Precise

Drawing Number: 26128-(01)03 Revision: -

PLANNING

© COPYRIGHT EXISTS ON ALL DESIGN AND INFORMATION SHOWN
DO NOT SCALE for manufacture. Verify all dimensions prior to construction