

# Peter Thompson M.B.I.A.T.

Architectural Design Consultant Ltd.
Tel & Fax: 01226 201391
Mobile: 07973 251730
e-mail: peter-thompson@hotmail.co.uk


PROPOSED DETACHED GARAGES
REAR OFF 102-104 SACKVILLE STREET
BARNSLEY
SITE PLAN 1:500



Linwood
Barnsley Road
Dodworth
Barnsley S75 3JR

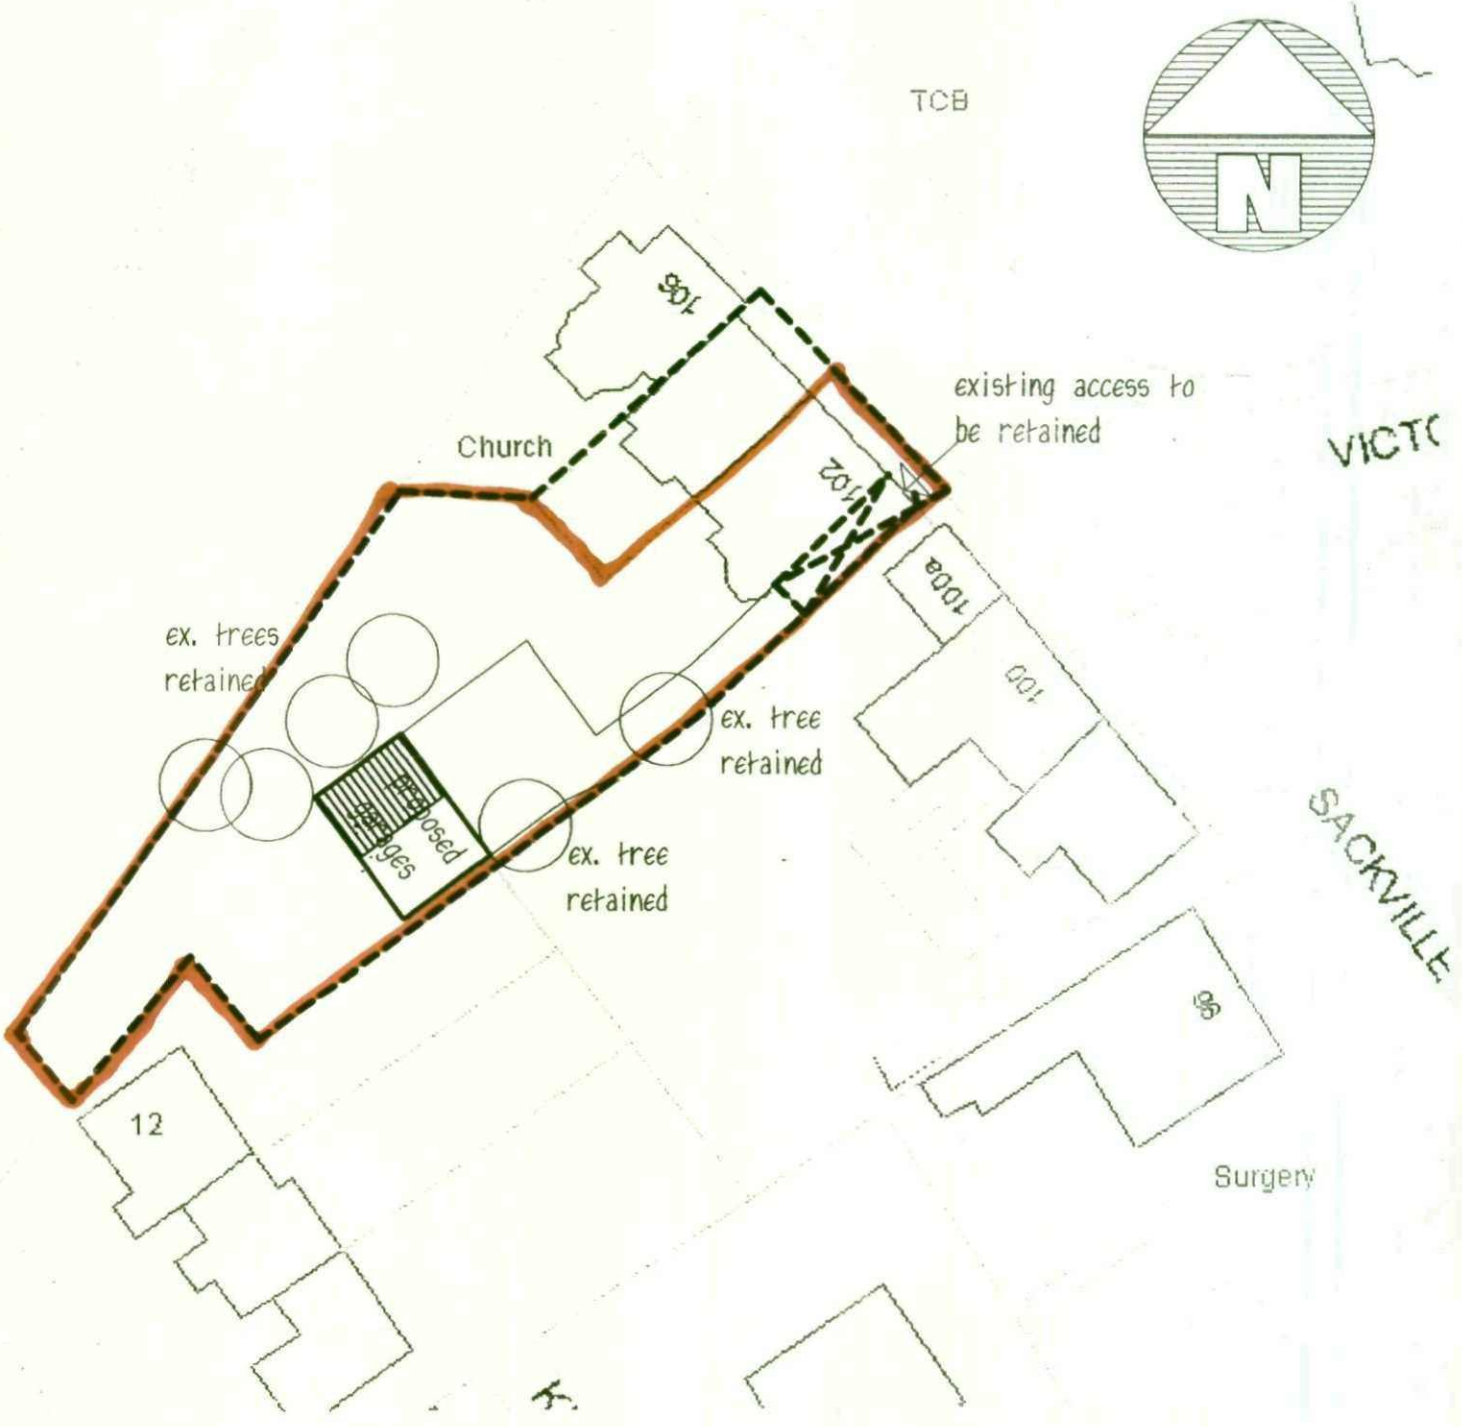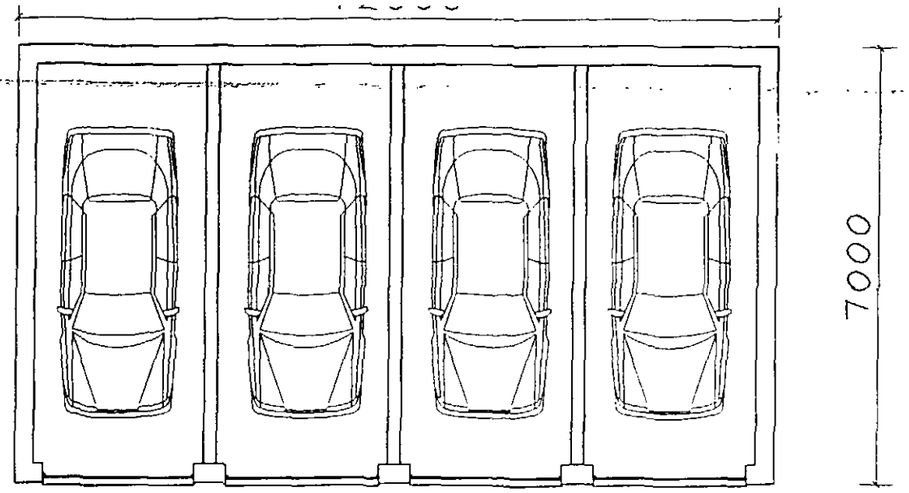



PLAN


ROOF - concrete interlocking tiles
WALLS - brickwork

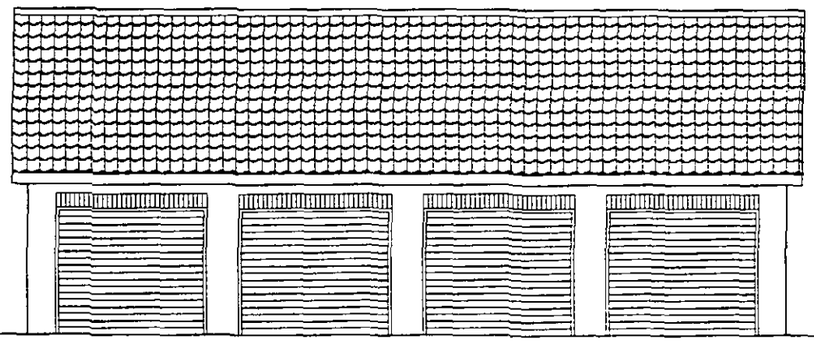


FRONT ELEVATION

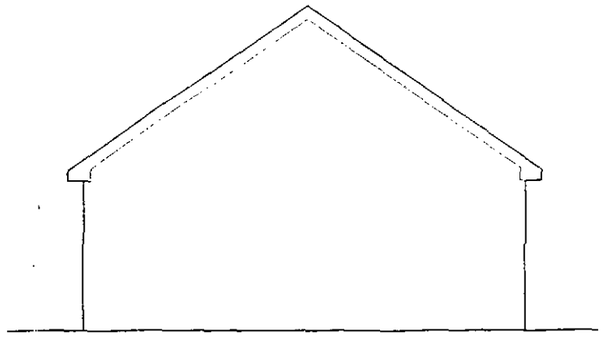

SIDE ELEVATION

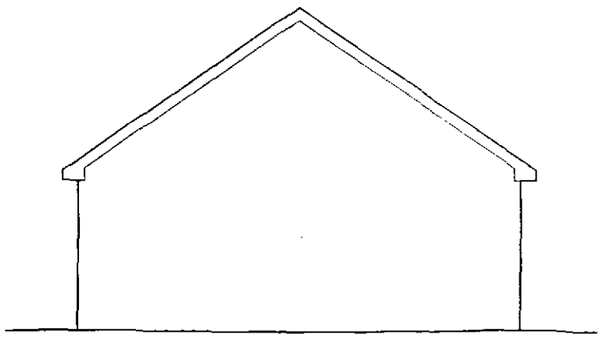

SIDE ELEVATION

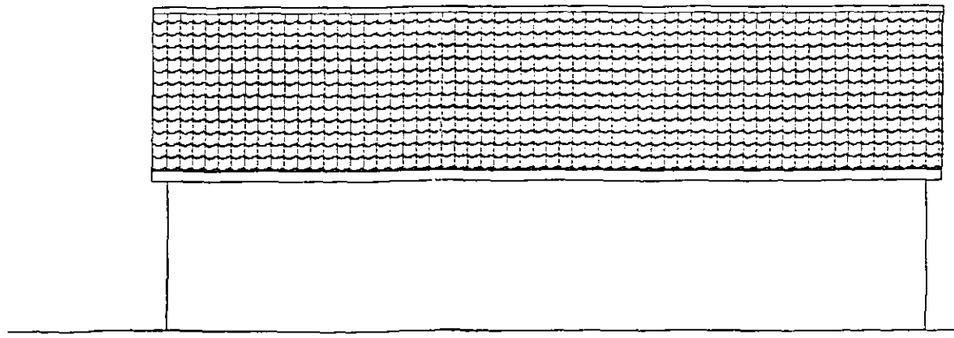

REAR ELEVATION

Mr A. SHARIF

PROPOSED GARAGES
102 SACKVILLE STREET
BARNSLEY

PLAN & ELEVATIONS

1:100@A3 JULY 10

**Peter Thompson**
"Linwood"
Barnsley Road
Dodworth
Barnsley S75 3JR
M.C.I.A.T.
tel. 01226 201391
m. 07973251730
e-mail peter-thompson@hotmail.co.uk