


SITE PLAN 1:1250.

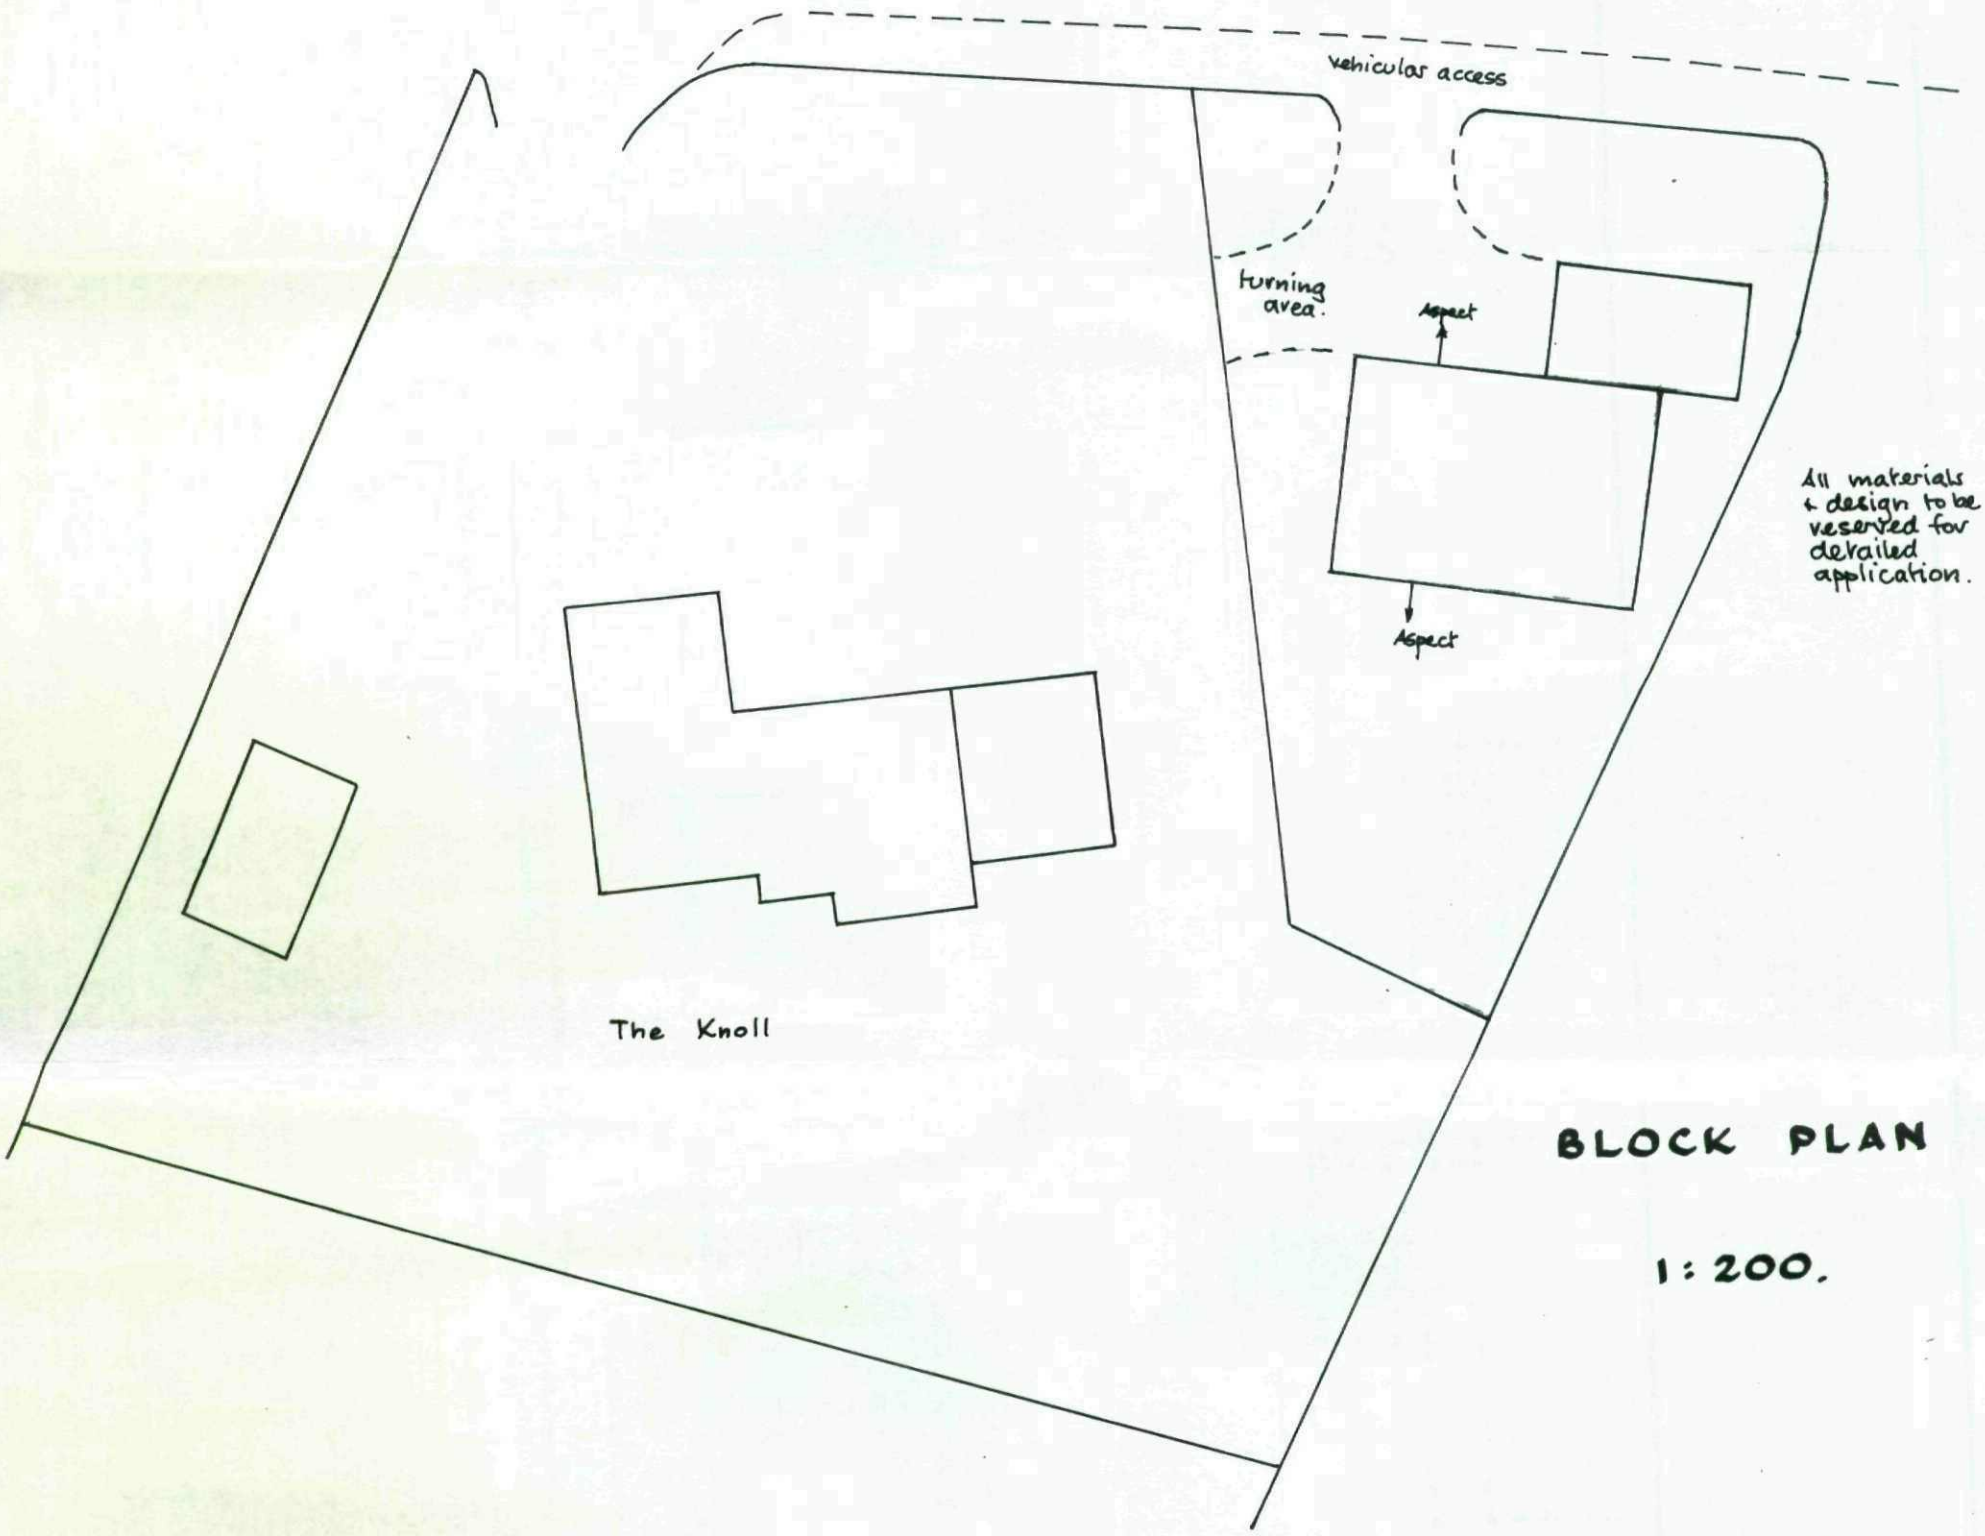

BLOCK PLAN

1:200.

OUTLINE APPLICATION FOR ONE DETACHED HOUSE - THE KNOLL ROPER LANE, THURGOLAND. S35 7AA. MR & MRS. R. BLYTHE.