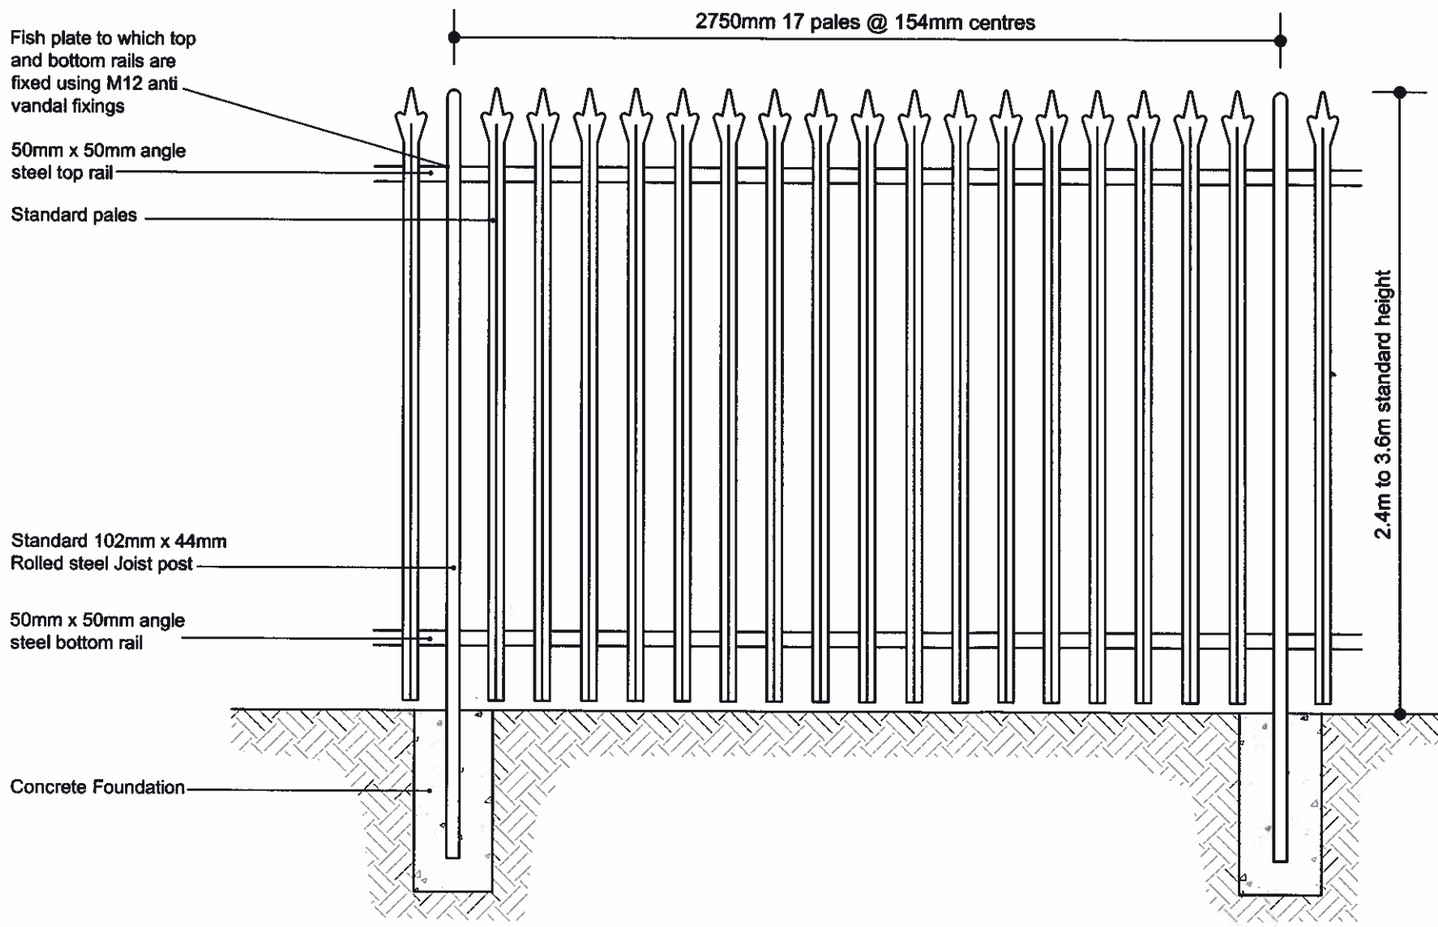


Typical Metal Palisade Security Fence

Green Frog Power Ltd
Unit 4 Trillennium
Gorsey lane
Coleshill
Birmingham
B46 1JU.

Tel: 0845 0044739

Design
Planning
Tender
Construction

Rev	Ammendment	Date

Site : Tofts Lane, Hunshelf

Dwg Title : 2.4m to 3.6m Metal Palisade Security Fence

Date : May 2010

Scale : 1:20 at A3

Drawn by : DMS

Drawing No : HUNS/008

Revision : -