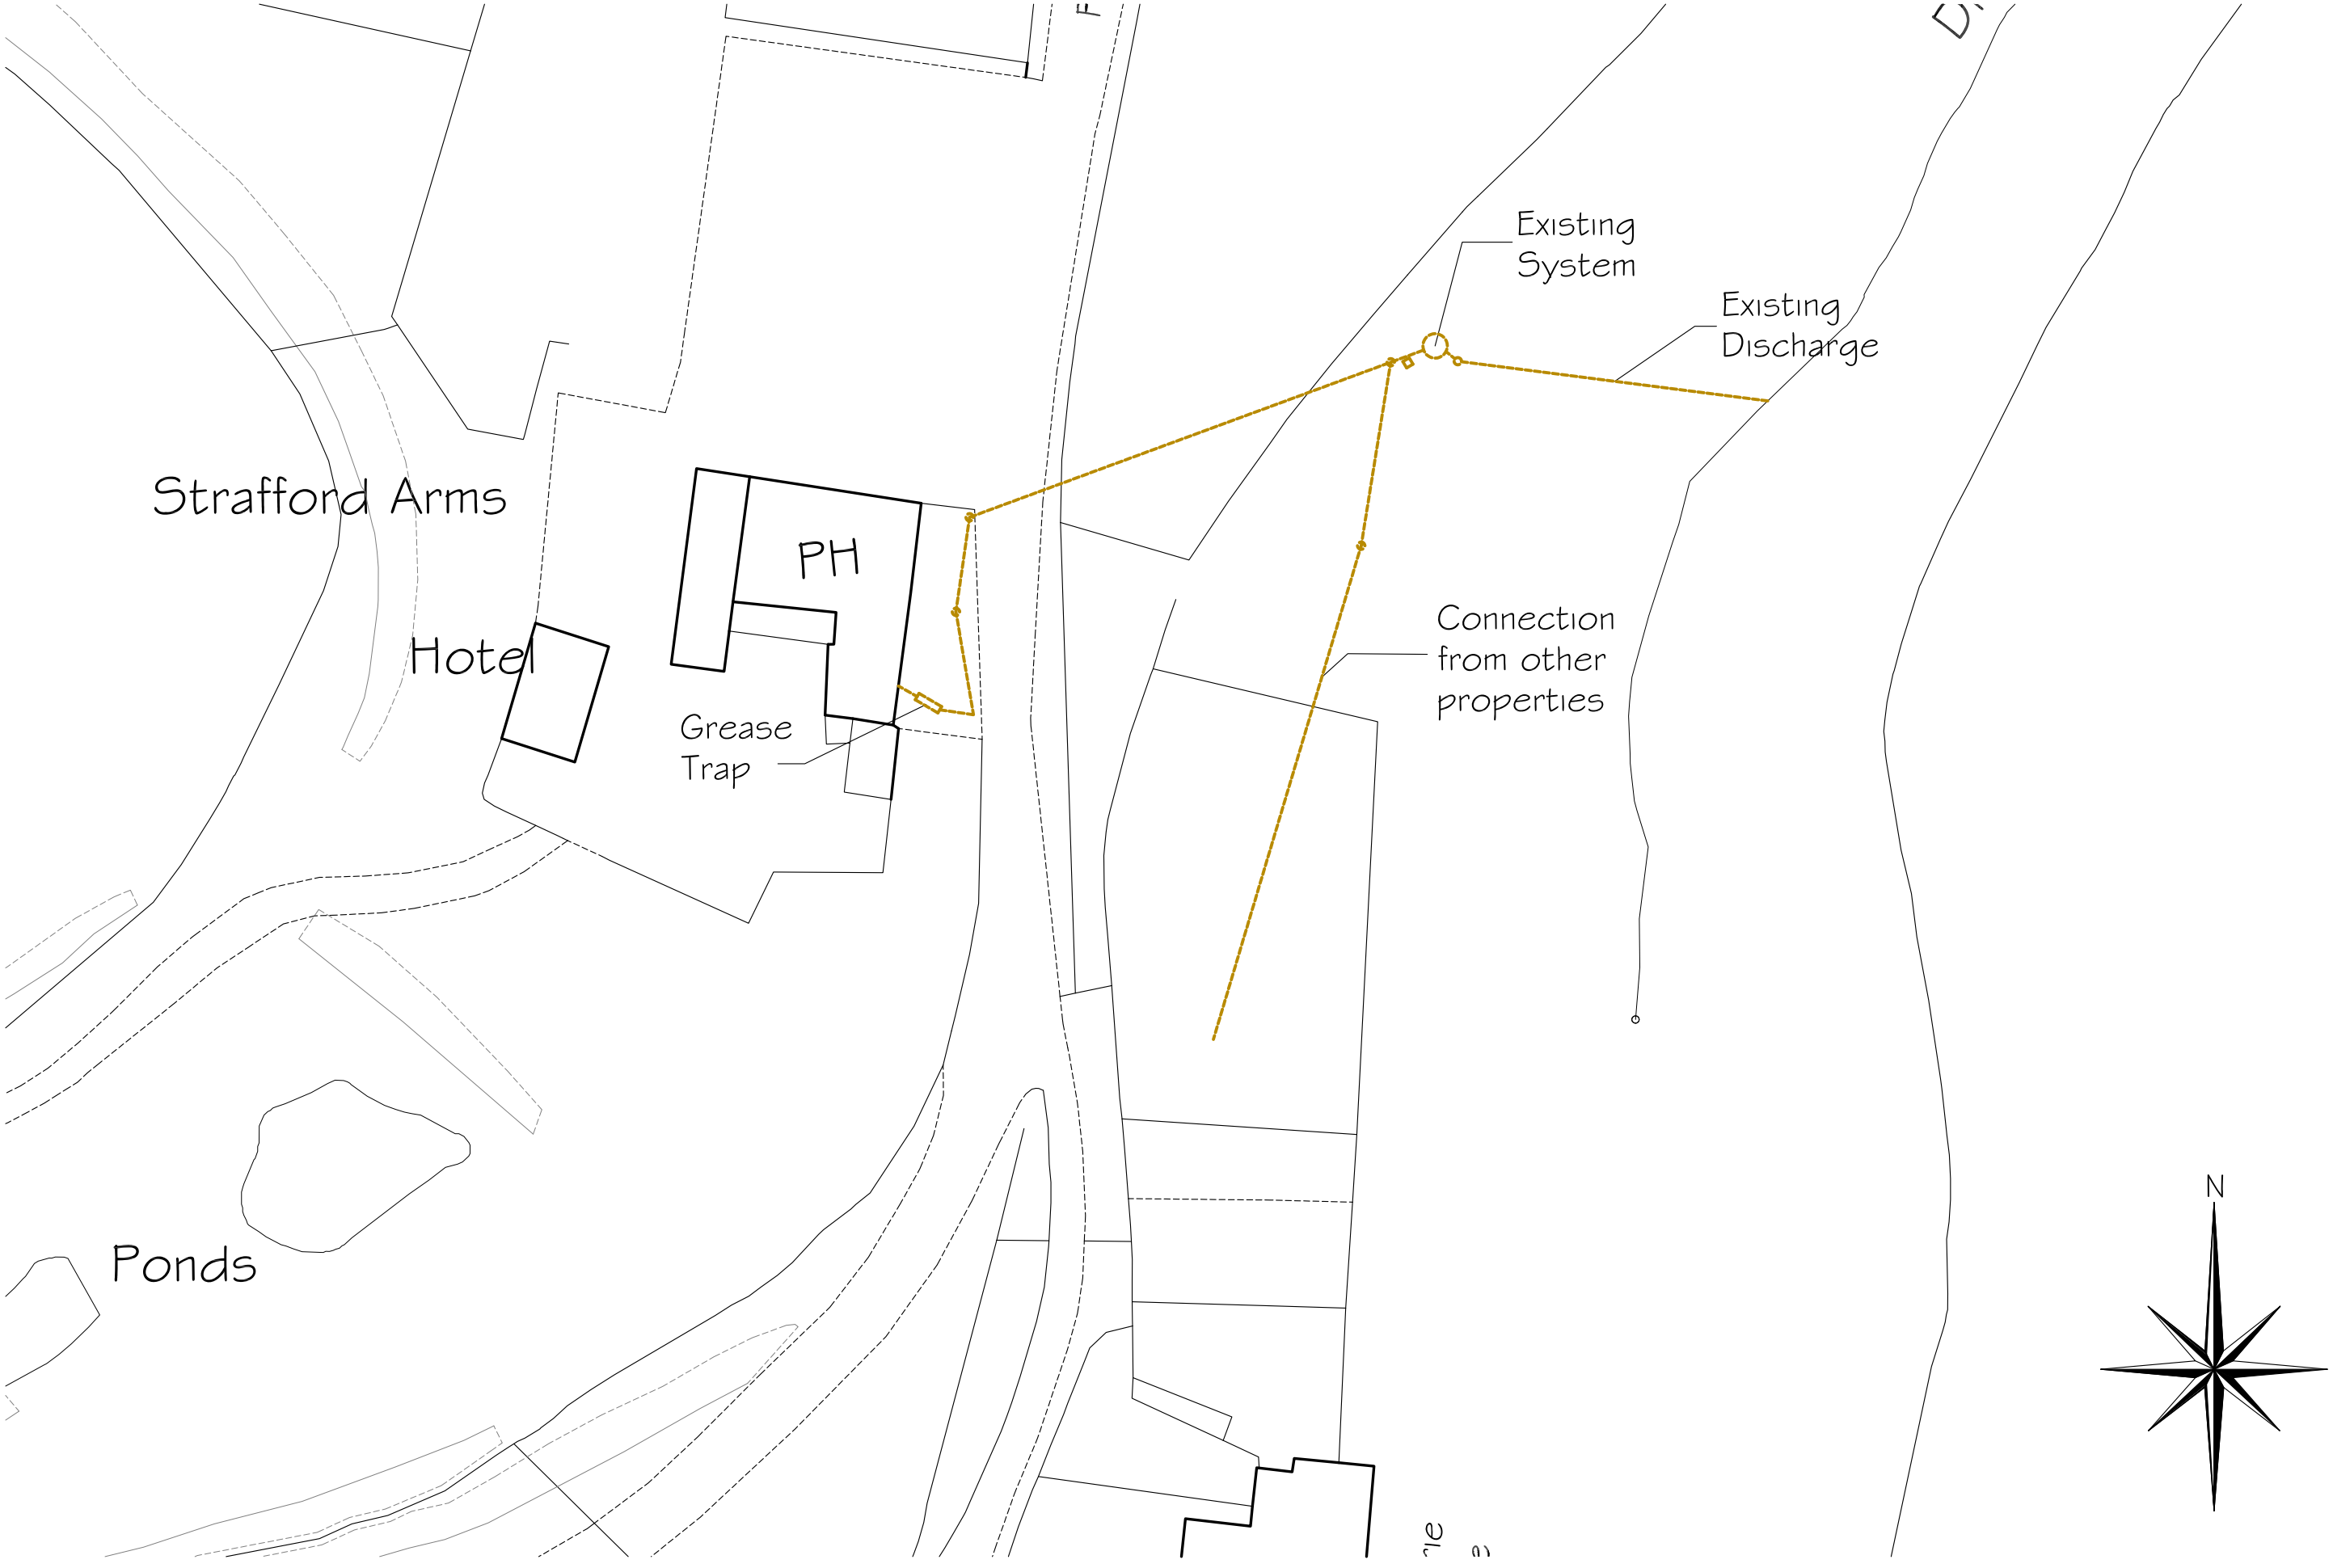


The Strafford Arms
Existing Block Plan - Scale 1:500 @ A3

Butler Haig Associates