
PROPOSED NON ILLUMINATED DIRECTION SIGNS SITED AT


33 BARNSLEY RD, PENISTONE, SHEFFIELD S 36 8AE

FOR NICHOLSON ROBERTS CO. LTD.

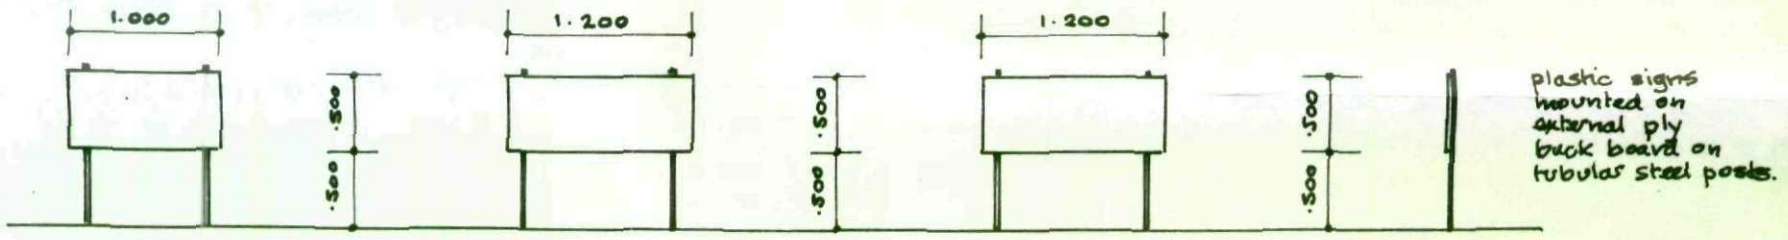


SIGN.1. SIGN.2. SIGN.3.

SCALE: 1-50.

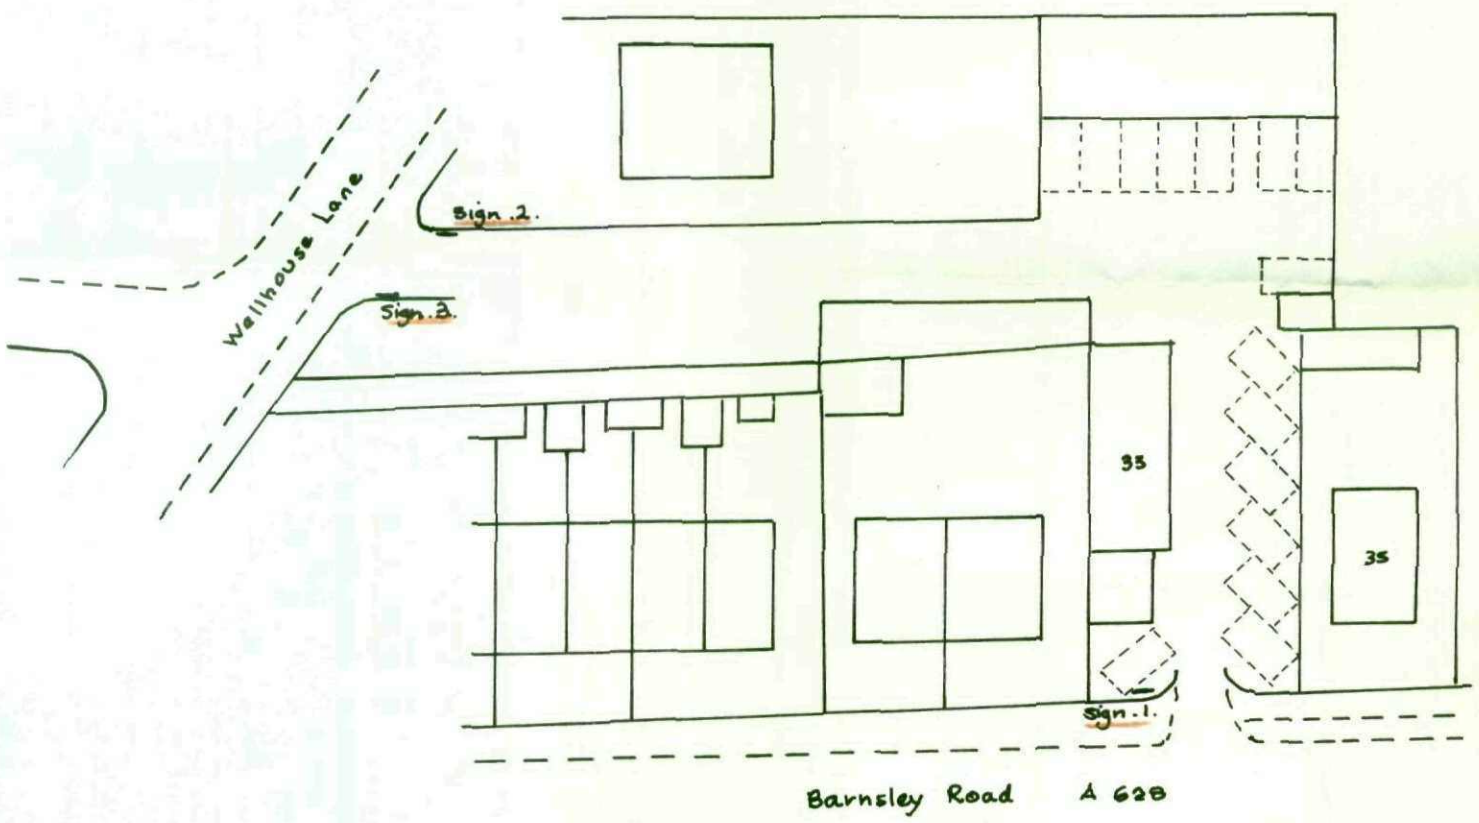

BLOCK PLAN 1/500.

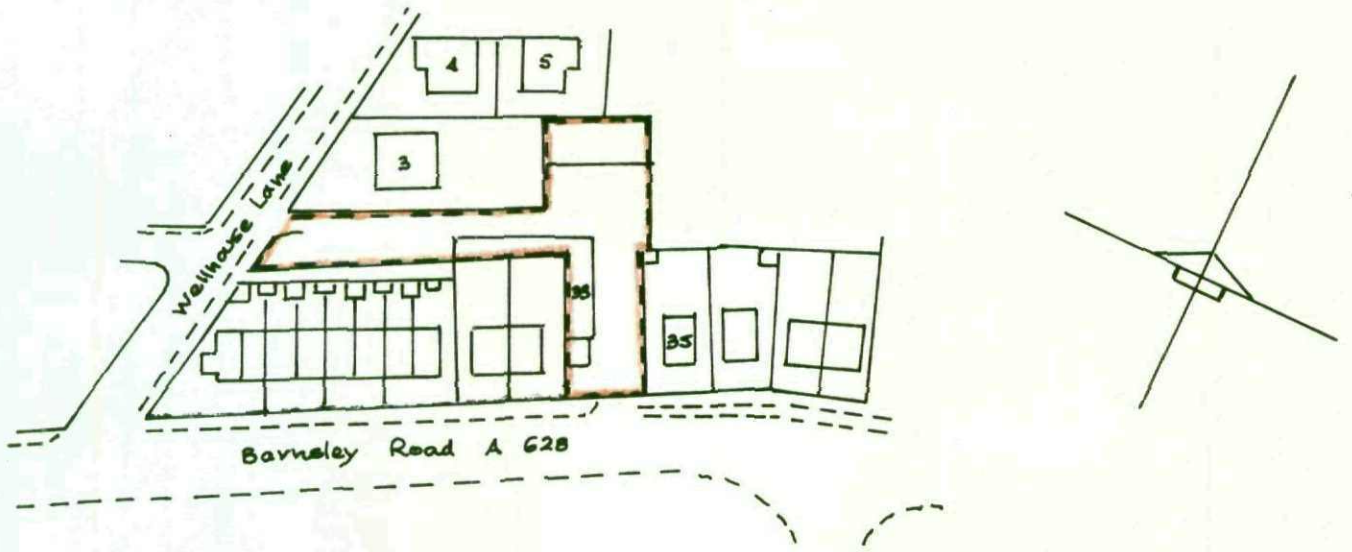

SITE PLAN 1/1250.