
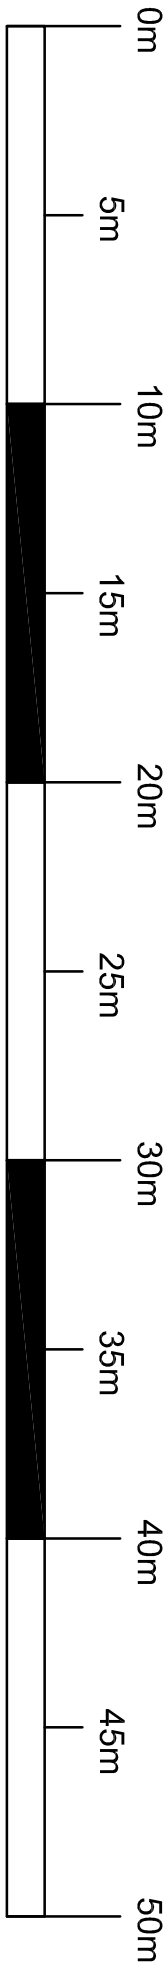


All dimensions in millimetres unless otherwise stated
The contractor must verify all dimensions on site before commencing on site
Architect must be notified of any suspected discrepancies or omissions
Any scaled dimensions to be confirmed by the Architect

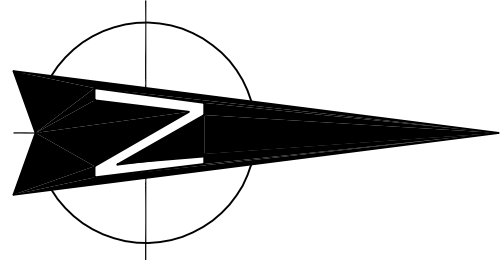

Revisions	
A-12	12.08 EXISTING PARKING SPACES SHOWN

Barnsley NHS Trust
Barnsley Hospital
Gawber Road
Barnsley

Demolition of Units 10 & 11
Proposed Rear Car Park
Existing Plan

Scale **1:200@A1**

15 collegiate crescent
sheffield
S10 2BA
t: 0114 266 3001
f: 0114 266 3002

b&c
beaumont & cowlings
chartered architects

www.beaumontandcowlings.co.uk e: sheffield@beaumontandcowlings.co.uk		
Date	No.	Rev.
9.12.08	3156/1	A