
106 Barnsley Road, Goldthorpe

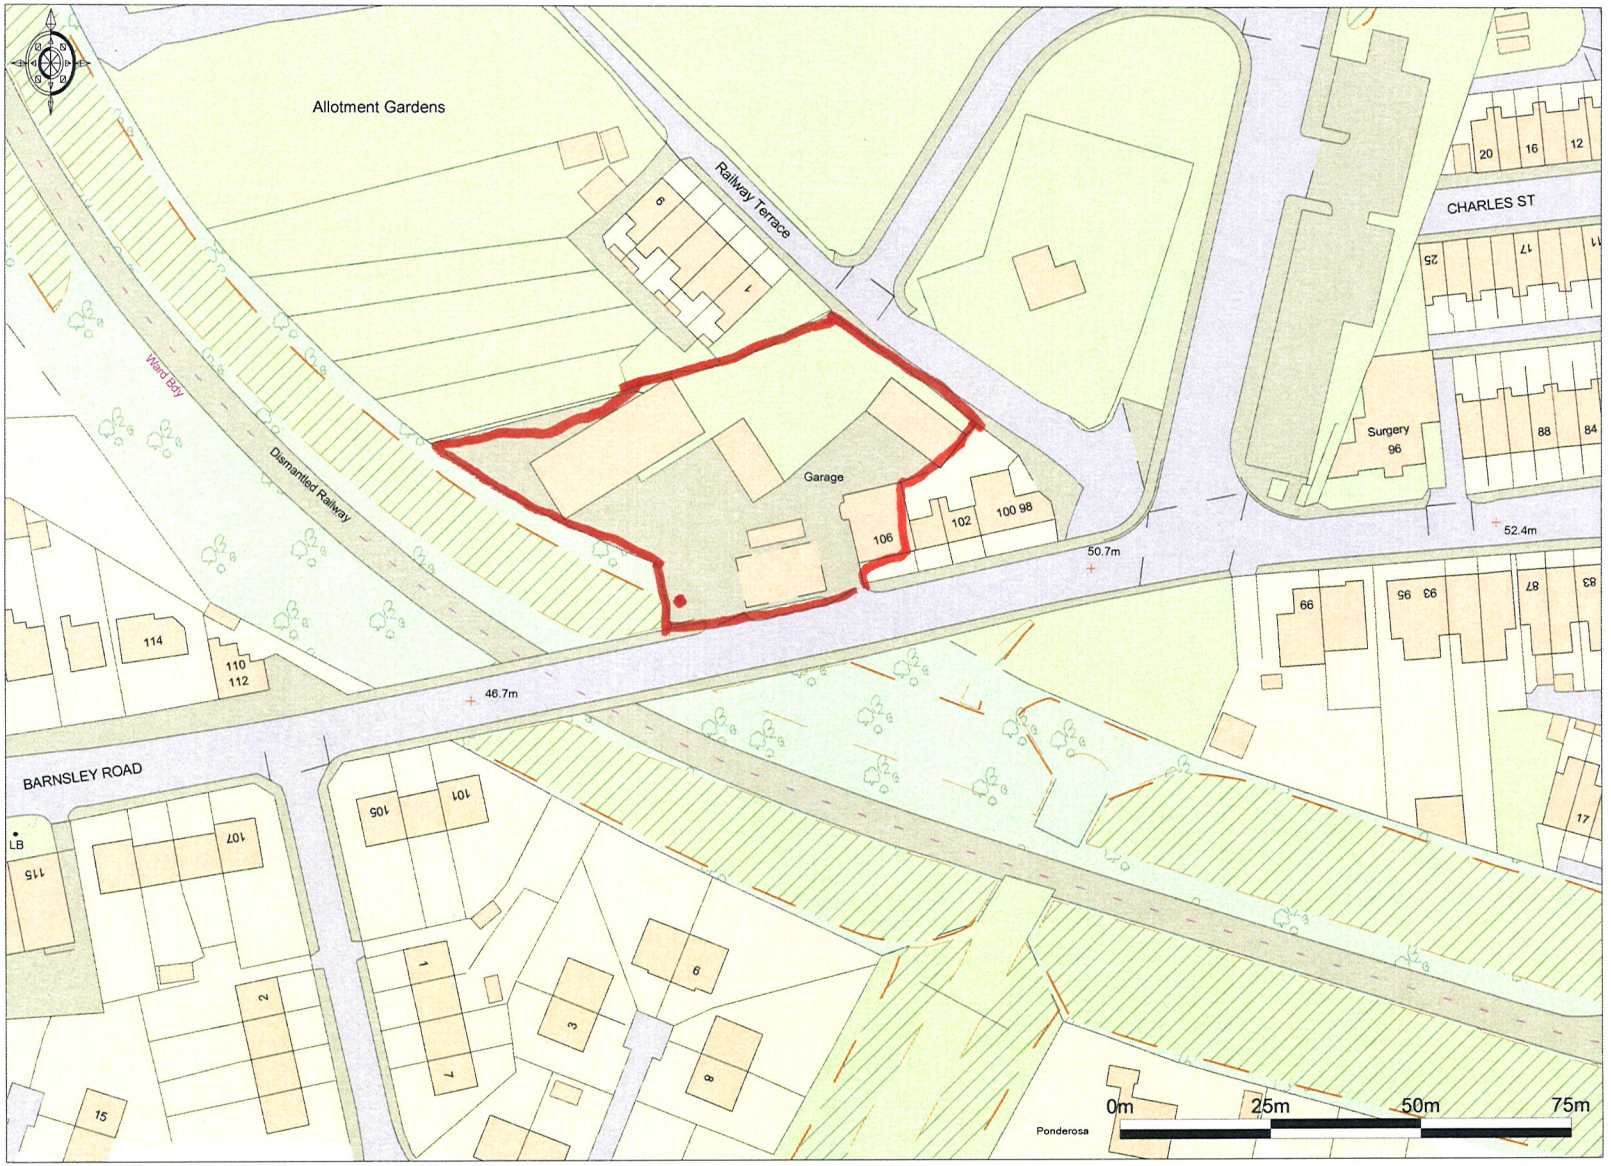

Enabled by Ordnance Survey © Crown Copyright 2009. All rights reserved. Licence number 100020449. Plotted Scale - 1:1250

YD0401062000